



EXPRESS OIL - WAGONER, OK

300 S DEWEY AVE
WAGONER, OKLAHOMA 74467

WAGONER CORNER SUBDIVISION
PLAT CABINET 3, PAGE 279
APN: 730083506
1.43 ACRES
ZONING: REGIONAL COMMERCIAL (C-3)
CONSTRUCTION DRAWINGS
PROJECT NUMBER: EXO25005
DATE: MAY 1, 2026

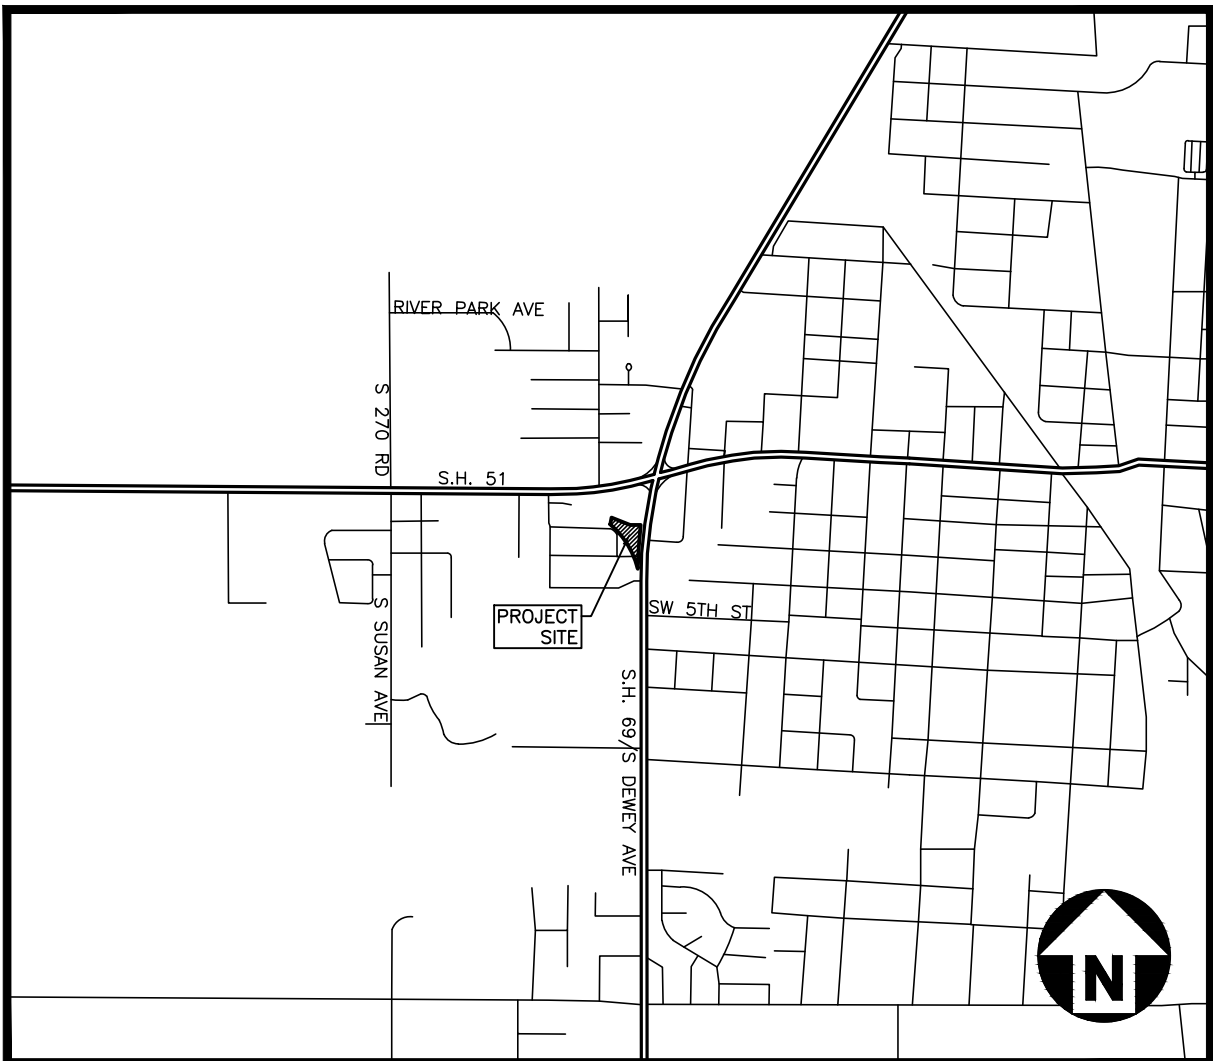

VICINITY MAP
1" = 2000'

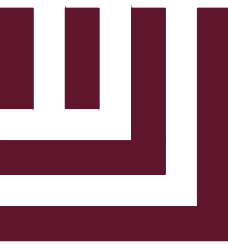

McADAMS
The John R. McAdams Company, Inc.
4400 State Highway 121, Suite 800
Lewisville, Texas 75056

phone 972. 436. 9712
fax 972. 436. 9715
TBPE: F-19762 TBPELS: F-10194440

www.mcadamsco.com

CONTACT

BRITTANY YOUNGBLOOD
byoungblood@mcadamsco.com
PHONE: 469-240-9624

CLIENT

EXPRESS OIL CHANGE & TIRE ENGINEERS
1880 SOUTHPARK DRIVE
BIRMINGHAM, ALABAMA 35244
JUSTIN DUCK
PHONE: 205-397-1142



PROJECT DIRECTORY

SHEET LIST TABLE	
C0.00	COVER SHEET
V1.00	ALTA
V1.01	ALTA
C0.01	GENERAL NOTES
C1.00	EXISTING CONDITIONS & DEMOLITION PLAN
C2.00	ENGINEERING SITE PLAN
C3.00	GRADING PLAN
C3.01	EXISTING DRAINAGE AREA MAP
C3.02	PROPOSED DRAINAGE AREA MAP
C3.03	STORM PLAN
C3.04	STORM PROFILES
C3.05	DETENTION CALCULATIONS
C4.00	WATER AND SEWER PLAN
C4.01	FRANCHISE UTILITY PLAN
C5.00	GARBAGE TRUCK TURN EXHIBIT
C6.00	EROSION CONTROL PLAN
C6.01	EROSION CONTROL DETAILS
C7.00	PAVEMENT, STRIPING & SIGNAGE PLAN
C8.00	STANDARD CONSTRUCTION DETAILS
C8.01	STANDARD CONSTRUCTION DETAILS
C8.02	STANDARD CONSTRUCTION DETAILS



REVISIONS

NO.	DATE	
1	03. 26. 2026	REVISIONS PER CITY COMMENTS
2	03. 30. 2026	REVISIONS PER CITY COMMENTS

CONSTRUCTION
DRAWINGS FOR:

EXPRESS OIL CHANGE
& TIRE ENGINEERS
WAGONER, OKLAHOMA 74467
PROJECT NUMBER: EXO25005



Commercial Real Estate
Due Diligence Management
3465 South Arlington Rd Suite E#183
Akron, OH 44312
330.294.1077
www.amnational.net

PRESS CITY &
CLICK HERE
TO REQUEST
A QUOTE

ALTA/NSPS Land Title Survey

for
EOC - Wagoner OK/20251714
Project Number: 20251714
Wagoner, Oklahoma
Wagoner County
Surveyor's Certification

To: Express Oil Change, LLC, a Delaware limited liability company; TBD, its successors and/or assigns; Fidelity National Title Company; Trustmark Title Acquisition Group, LLC & American National, LLC.

This is to certify that this Map or Plat and the survey on which it is based were made in accordance with the 2021 Minimum Standard Detail Requirements for ALTA/NSPS Land Title Surveys, jointly established and adopted by ALTA AND NSPS, AND INCLUDES ITEMS 1, 2, 3, 4, 6(a), 6(b), 7(a), 7(b)(1), 7(c), 8, 9, 10, 11b, 13, 14, 16, 17, 18, 19, and 20 of Table A thereof. The field work was completed on October 6, 2025.

BY: Troy Dee
Surveyor's printed name: Troy Dee
Professional Land Surveyor Number: 1745
In the State of Oklahoma

Survey prepared by :
Golden Land Surveying
4131 N.W. 122nd St., Suite 100
Oklahoma City, Oklahoma 73120
Survey Updates: surveys@amnational.net

Date of Plat or Map: October 8, 2025
Date of last revision: December 12, 2025

Drawn By: AJJ
GLS Job No. 252254
Network Reference #20251714

Legal Description

Tract 1:

A tract of land that is part of the NW¼ of Section 16, Township 17 North, Range 18 East of the Indian Base and Meridian, Wagoner County, State of Oklahoma, being more particularly described as follows:
Commencing at the NE Corner of said NW¼,
Thence S01°36'19" E along the Easterly line of said NW¼ for 52.87 feet, said point being on the Westerly right-of-way line of U.S. Highway 69,
Thence S08°29'04"W for 0.00 feet to the beginning of a curve,
Thence Southerly along said Westerly right-of-way line on a curve to the left with a central angle of 02°24'47", a radius of 5819.65 feet, a chord bearing of S07°16'41"W and a chord distance of 245.08 feet for an arc length of 245.10 feet to the Point of Beginning of said tract of land,
Thence continuing Southerly along said Westerly right-of-way line on a curve to the left with a central angle of 04°30'11", a radius of 5819.65 feet, a chord bearing of S03°49'11"W and a chord distance of 457.26 feet for an arc length of 457.38 feet,
Thence N14°03'40"W for 0.00 feet to the beginning of a curve,
Thence Northwesterly on a curve to the left with a central angle of 74°39'20", a radius of 895.40 feet, a chord bearing of N51°23'20"W and a chord distance of 1085.90 feet for an arc length of 1166.69 feet,
Thence N88°33'46" E for 6.76 feet to the beginning of a curve,
Thence Easterly and Northeasterly on a curve to the left with a central angle of 08°38'06", a radius of 2944.79 feet, a chord bearing of N84°14'43"E and a chord distance of 443.39 feet for an arc length of 443.81 feet,
Thence N81°25'14"E for 178.02 feet to a point on the Northerly line of said NW¼ and on the Southerly right-of-way line of State Highway 51, said point being S89°19'10"W a distance of 284.62 feet from the NE Corner of said NW¼,
Thence S11°58'09"W for 221.70 feet,
Thence S68°18'55"E for 204.87 feet,
Thence due East for 110.64 feet to the Point of Beginning.

The above described parcel is the same parcel as described in Fidelity National Title Company's, Commitment No. N25-040-1, bearing an effective date of July 8, 2025.

Legend of Symbols & Abbreviations

POWER POLE	TELEPHONE RISER	GAS METER	TRAFFIC SIGNAL
LIGHT POLE	TELEPHONE MANHOLE	GAS VALVE	TRAFFIC SIGNAL BOX
GRUY ANCHOR	TELEPHONE MARKER	GAS MARKER	PEDESTRIAN CROSSING SIGNAL
ELECTRIC METER	TELEPHONE PULL BOX	OIL PIPELINE MARKER	GREASE TRAP
ELECTRIC BOX	FIBER OPTIC MARKER	MAIL BOX	KEY PAD
ELEC. TRANSFORMER	CABLE TV PEDESTAL	SIGN	COLUMN
ELEC. MANHOLE	CABLE MARKER	FLAG POLE	SECTION CORNER
ELEC. PEDESTAL	CABLE TV PULL BOX	FIRE HYDRANT	QUARTER CORNER
ELEC. PULL BOX	IRRIGATION CONTROL VALVE	WATER MANHOLE	SET IRON PIN W/CAP
SPOT LIGHT	SPRINKLER HEAD	WATER VALVE	SET MAG NAIL W/WASHER
SANITARY SEWER MANHOLE	BOLLARD	WATER METER	FOUND MONUMENT
SANITARY SEWER CLEANOUT	FIRE DEPARTMENT CONNECT	DOWN SPOUT	RIGHT OF WAY MARKER
STORM SEWER MANHOLE	PROPANE TANK	AIR CONDITIONER	YARD HYDRANT/SPOCKET
WATER LINE	PROPERTY LINE	LOT LINE	BENCHMARK
GAS LINE	LOT LINE	BASEMENT LINE	
SANITARY SEWER LINE	SECTION LINE		
TELEPHONE LINE			
ELECTRIC LINE			
OVERHEAD POWERLINE	FENCE (TYPE AS NOTED)		


NOTE: ALL MONUMENTS SET ARE CARVED 1/2" IRON PINS OR MAG NAILS WITH WASHERS BOTH BEING STAMPED "GOLDEN CA 7265" UNLESS NOTED OTHERWISE

Encroachment Statement

NONE OBSERVED.

Vicinity Map

MAP NOT TO SCALE

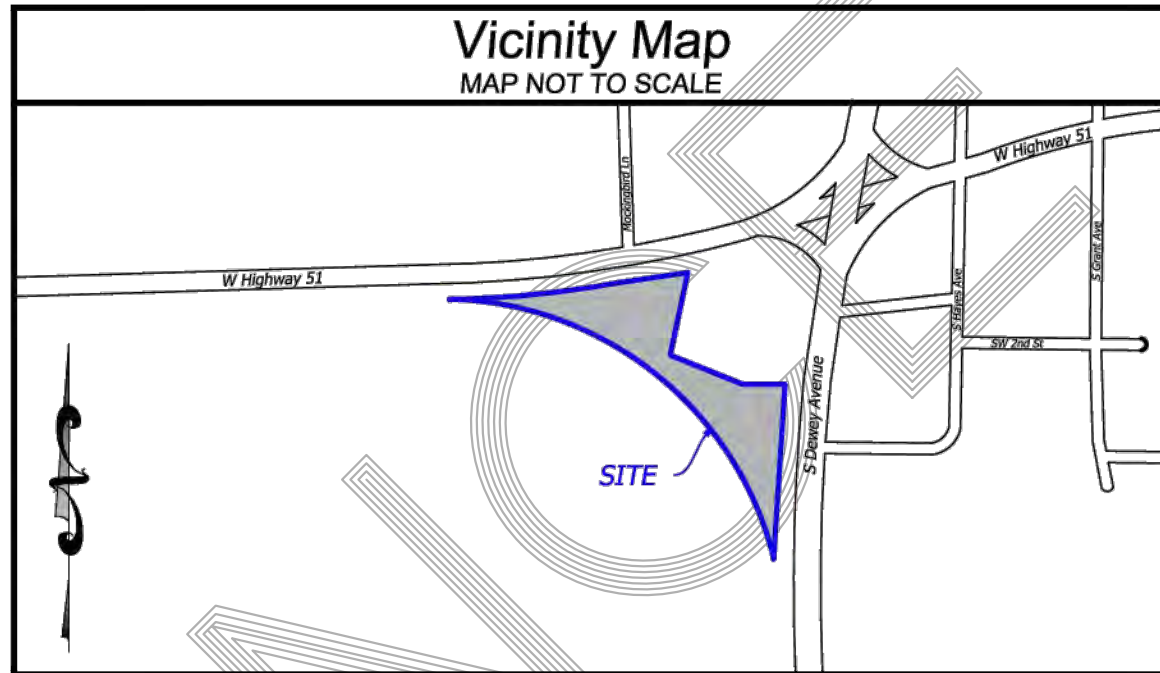

GENERAL NOTES

- GN1 Pursuant to Table A Item 2, An address of 0, Unknown, Wagoner, OK was observed in the provided Title Commitment No. N25-040-1.
- GN2 Pursuant to Table A items 6(a) and 6(b), the surveyor was not provided with a zoning report or letter and is therefore unable to address this item.
- GN3 Pursuant to Table A Item 9, The total number of striped parking spaces on the subject property is 3, including 1 designated handicap spaces. (TRACT 1 ONLY)
- GN4 Pursuant to Table A items 10, There are no division or party walls with respect to adjoining properties.
- GN5 Pursuant to Table A item 13, Adjoiner information shown hereon was obtained from the county's property appraiser web site.
- GN6 The surveyor was not provided with a specified street from the client pursuant to Table A Item 14. The intersection of W State Highway 51 and S Dewey Ave is located 421.93± from the N/E corner of subject property.
- GN7 Pursuant to Table A Item 16, There is no observed evidence of current earth moving work, building construction or building additions.
- GN8 Pursuant to Table A Item 17, There are no proposed changes in street right of way lines, to the best of my knowledge. There is no observed evidence of recent street or sidewalk construction or repairs.
- GN9 Pursuant to Table A Item 18, the surveyor was not provided any offsite easements or servitudes burdening or benefiting the subject property.
- GN10 Pursuant to Table A Item 19, A Professional Liability Insurance policy has been obtained by the Surveyor and the Certificate of Insurance is available upon request.
- GN11 There is no observed evidence of site use as a solid waste dump, sump or sanitary landfill.
- GN12 An assumed bearing of South 89° 19' 19" West as the North line of the NW¼ of Section 16, per Oklahoma State Plane Grid North was used as the basis of bearing for this survey.
- GN13 Subject property has direct access to W State Highway 51 & S Dewey Avenue via a public Right-of-Way.
- GN14 The boundary line dimensions as shown on this Survey form a mathematically closed figure within ±0.1 feet and meet the Minimum Relative Positional Accuracy Standards set forth in the Oklahoma Standards of Practice.
- GN15 The parcels are contiguous along their common boundary lines with no gaps, gores or strips.
- GN16 All unit of measurements are US Survey feet (Ground).

FLOOD NOTE:

By graphic plotting only, this property is in Zone(s)
X (UNSHADED) of the Flood Insurance Rate Map Community Panel No.
48146C0310H, which bears an effective date of
APRIL 17TH, 2012, and is/is not in a Special Flood Hazard Area.

Zoning Information

STATUS	REQUIRED	OBSERVED	STATUS
ITEM			Contact Info: (During Dept contact info)
PERMITTED USE			
MIN. LOT AREA			
MIN. FRONTAGE			
MAX. BLDG COVERAGE			
MIN. SETBACKS FRONT			
MIN. SETBACKS SIDE			
MIN. SETBACKS REAR			
MAX BUILDING HEIGHT			
PARKING REGULAR			
PARKING HANDICAP			
PARKING TOTAL			

Utility Notes

The location of utilities shown hereon are from observed evidence of above ground appurtenances only. The surveyor was not provided with underground plans or surface ground markings to determine the location of any subterranean uses.

Notes Corresponding to Schedule B

- 11-11. Covenants, Conditions, Restrictions, Easements, and building setback lines, as delineated on the plat of WAGONER CORNER SUBDIVISION, in Plat Book 3, Page 279 (Entry 130-1), and all amendments and supplements thereto, in the county plat records. **DOES NOT AFFECT. SHOWN HEREON FOR REFERENCE.**
- 12-12. Declaration of Covenants, Conditions, and Restrictions recorded in Book 739, Page 149 (Entry 128-1) and in Book 741, Page 680 (Entry 162-1) and in Book 741, Page 681 (Entry 163-1) and in Book 742, Page 840 (Entry 179-1) and in Book 754, Page 351 (Entry 195-1) and in Book 754, Page 601 (Entry 201-1) and in Book 754, Page 605 (Entry 205-1) and in Book 755, Page 93 (Entry 226-1) and in Book 754, Page 97 (Entry 230-1) and in Book 1091, Page 401 (Entry 238-1) and in Book 1111, Page 419 (Entry 255-1) and in Book 2142, Page 219 (Entry 330-2) all amendments and supplements in the County records to any of the instruments aforesaid but deleting any covenant, condition, or restriction indicating a preference, limitation, or discrimination based on race, color, religion, sex, handicap, familial status, or national restrictions to the extent such covenants, conditions, or restrictions violate 42 USC §3604(c). **BOOK 2142, PAGE 219 AFFECTS BLANKET IN NATURE. THE REMAINING DOCUMENTS DO NOT AFFECT .**
- 13-13. Easement in favor of Wagoner County recorded in Book 188, Page 299 (Entry 28-1); Restriction recorded in Book 720, Page 742 (Entry 120-1). **DOES NOT AFFECT. SHOWN HEREON FOR REFERENCE.**
- 14-14. Easement in favor of State of Oklahoma recorded in Book 232, Page 187 (Entry 35-1); Partial Release recorded in Book 1137, Page 18 (Entry 32-2); Partial Release recorded in Book 2042, Page 699 (Entry 34-2). **AFFECTS AS SHOWN HEREON.**
- 15-15. Easement in favor of Oklahoma Natural Gas Co. recorded in Book 238, Page 191 (Entry 38-1). **AFFECTS SUBJECT PROPERTY; BLANKET IN NATURE.**
- 16-16. Report of Commissioners in Case No. 11229 (Entry 46-1). **AFFECTS AS SHOWN HEREON.**
- 17-17. Intentionally Omitted.
- 18-18. Intentionally Omitted.
- 19-19. Access Easement in favor of Fort Gibson Lake Association recorded in Book 1013, Page 816 (Entry 243-1). **AFFECTS AS SHOWN HEREON.**
- 20-20. Access Easement in favor of City of Wagoner recorded in Book 1217, Page 501 (Entry 263-1). **AFFECTS AS SHOWN HEREON.**
- 21-21. Assignment, Conveyance and Bill of Sale recorded in Book 1660, Page 548 (Entry 264-1). **AFFECTS SUBJECT PROPERTY; BLANKET IN NATURE.**
- 22-22. Assignment and Assumption of Real Property Interests recorded in Book 2135, Page 434 (Entry 271-1). **AFFECTS SUBJECT PROPERTY; BLANKET IN NATURE.**
- 23-23. Intentionally Omitted.
- 24-24. Partial Reinstatement of Access Rights in favor of State of Oklahoma recorded in Book 2070, Page 223 (Entry 105-2). **AFFECTS AS SHOWN HEREON.**
- 25-25. Easement Agreement recorded in Book 2087, Page 12 (Entry 109-2). **DOES NOT AFFECT. SHOWN HEREON FOR REFERENCE.**
- 26-26. Easement Agreement recorded in Book 2142, Page 198 (Entry 309-2). **AFFECTS AS SHOWN HEREON.**
- 27-27. Right of Way in favor of Oklahoma Natural Gas Co. recorded in Book 2280, Page 298 (Entry 334-2). **AFFECTS AS SHOWN HEREON.**
- 28-28. Easement in favor of City of Wagoner recorded in Book 2288, Page 218 (Entry 337-2). **AFFECTS AS SHOWN HEREON.**
- 29-29. Statutory right-of-way along all section lines. **AFFECTS AS SHOWN HEREON.**



Commercial Real Estate
Due Diligence Management
3465 South Arlington Rd Suite E#183
Akron, OH 44312
330.294.1077
www.amnational.net

Northwest corner of the NW/4
of Section 16, T17N/R18E, E1M,
Found Mag Nail W/Washer
"Golden Group CA 6414"

West State Highway 51
Variable Width Public Right-of-Way
Asphalt Paving

SUBJECT PROPERTY
131,647.07 Sq. Ft.
3.022 Acres

OWNER: 3777 CORPORATION
APN: 730085520

TRACT 2, WAGONER CORNER
SUBDIVISION
PLAT CABINET 3, PAGE 279
OWNER: QUICKTRIP CORP
APN: 730033847

TRACT 3, WAGONER CORNER
SUBDIVISION
PLAT CABINET 3, PAGE 279
OWNER: CITY OF WAGONER
APN: 730033851

TRACT 1 OF
WAGONER CORNER SUBDIVISION
PLAT CABINET 3, PAGE 279
OWNER: WAL-MART PROPERTY TAX DEPT
APN: 730033838

TRACT 1:
OWNER: FORT GIBSON LAKE
ASSOCIATION INC
APN: 730083006

TRACT 4
OF WAGONER CORNER SUBDIVISION
PLAT CABINET 3, PAGE 279
OWNER: MURPHY OIL USA INC #7561
APN: 730069376

POINT OF COMMENCEMENT
TRACT 1
Northeast Corner of the NW/4
Sec. 16, T17N, R18E, E1M,
F.L.P. #4 W/Cap
Stamped "FRONTIER CA 7232"

South Dewey Avenue
Variable Width Public Right-of-Way
Concrete Paving

(M) L=436.72', R=5829.67' Δ=41°17'32"
CH B=505°15'34"W CH=436.62'
(R) L=457.39', R=5819.65' Δ=0°49'01.1"
CH B=S 03°49'11" W CH=457.26'

Legend of Symbols & Abbreviations

- | | |
|-----------------------------|-----------------------------------|
| ⊙ POWER POLE | ⊙ GAS METER |
| ⊙ LIGHT POLE | ⊙ GAS VALVE |
| ⊙ GUY ANCHOR | ⊙ GAS MARKER |
| ⊙ ELECTRIC METER | ⊙ OIL PIPELINE MARKER |
| ⊙ ELECTRIC BOX | ⊙ MAIL BOX |
| ⊙ ELEC. TRANSFORMER | ⊙ SIGN |
| ⊙ ELEC. MANHOLE | ⊙ FLAG POLE |
| ⊙ ELEC. PEDESTAL | ⊙ FIRE HYDRANT |
| ⊙ ELEC. PULL BOX | ⊙ WATER MANHOLE |
| ⊙ SPOT LIGHT | ⊙ WATER VALVE |
| ⊙ SANITARY SEWER MANHOLE | ⊙ WATER METER |
| ⊙ SANITARY SEWER CLEANOUT | ⊙ DOWN SPOUT |
| ⊙ STORM SEWER MANHOLE | ⊙ AIR CONDITIONER |
| ⊙ TELEPHONE RISER | ⊙ TRAFFIC SIGNAL |
| ⊙ TELEPHONE MANHOLE | ⊙ TRAFFIC SIGNAL BOX |
| ⊙ TELEPHONE MARKER | ⊙ GREASE TRAP |
| ⊙ TELEPHONE PULL BOX | ⊙ KEY PAD |
| ⊙ FIBER OPTIC MARKER | ⊙ SECTION CORNER |
| ⊙ CABLE TV PEDESTAL | ⊙ QUARTER CORNER |
| ⊙ CABLE MARKER | ⊙ S.I.P. #4 W/CAP |
| ⊙ CABLE TV PULL BOX | ⊙ SET MAG NAIL W/WASHER |
| ⊙ IRRIGATION CONTROL VALVE | ⊙ FOUND MONUMENT |
| ⊙ SPRINKLER HEAD | ⊙ RIGHT OF WAY MARKER |
| ⊙ BOLLARD | ⊙ TREE |
| ⊙ VENT PIPE | ⊙ BUSH |
| ⊙ FIRE DEPARTMENT CONNECT | ⊙ YARD HYDRANT/SPRICKET |
| ⊙ PROPANE TANK | ⊙ BENCHMARK |
| — W — WATER LINE | — FO — FIBER OPTIC LINE |
| — G — GAS LINE | — — PROPERTY LINE |
| — SS — SANITARY SEWER LINE | — — LOT LINE |
| — T — TELEPHONE LINE | — — EASEMENT LINE |
| — E — ELECTRIC LINE | — — SECTION LINE |
| — OHE — OVERHEAD POWERLINE | — B.U.L. — BUILDING LIMIT LINE |
| — X — FENCE (TYPE AS NOTED) | — U.E. — UTILITY EASEMENT |
| S.I.P. - SET IRON PIN | 1" - IRON PIN |
| F.L.P. - FOUND IRON PIN | H.C. - HANDICAP |
| | R.O.P. - REINFORCED CONCRETE PIPE |

NOTE: ALL MONUMENTS SET ARE CAPPED 1/2" IRON PINS OR MAG NAILS
WITH WASHERS BOTH BEING STAMPED "GOLDEN CA 7263" UNLESS NOTED OTHERWISE

SCALE : = 50'

GENERAL NOTES:

1. THE TERM MUNICIPALITY REFERS TO THE CITY OF WAGONER.
2. ALL WORK SHALL CONFORM TO THE REQUIREMENTS OF THE MUNICIPALITY AND STATE AND SHALL BE IN ACCORDANCE WITH THE MUNICIPAL AND STATE STANDARD DETAILS AND SPECIFICATIONS FOR CONSTRUCTION.
3. EXISTING UTILITY LOCATIONS SHOWN ARE GENERALLY SCHEMATIC IN NATURE AND MAY NOT ACCURATELY REFLECT THE SIZE AND LOCATION OF EACH PARTICULAR UTILITY. EXISTING UTILITIES SHOWN HAVE BEEN BASED ON AVAILABLE RECORD DRAWINGS AND SURFACE APPURTENANCE FIELD TIES ONLY. SOME UTILITY LINES AND SURFACE LOCATIONS MAY NOT BE SHOWN. THE CONTRACTOR SHALL ASSUME RESPONSIBILITY FOR ACTUAL FIELD LOCATIONS AND PROTECTION OF EXISTING UTILITIES WHETHER SHOWN OR NOT. THE CONTRACTOR SHALL ALSO ASSUME RESPONSIBILITY FOR REPAIRS TO EXISTING UTILITIES WHETHER SHOWN OR NOT, DAMAGED BY THE CONTRACTOR'S ACTIVITIES. DIFFERENCES IN HORIZONTAL OR VERTICAL LOCATIONS OF EXISTING UTILITIES SHALL NOT BE BASIS FOR ADDITIONAL COMPENSATIONS TO THE CONTRACTOR.
4. THE CONTRACTOR SHALL PROTECT EXISTING PROPERTY MONUMENTATION AND PRIMARY CONTROL. ANY SUCH POINTS WHICH THE CONTRACTOR BELIEVES WILL BE DESTROYED SHALL HAVE OFFSET POINTS ESTABLISHED BY THE CONTRACTOR PRIOR TO CONSTRUCTION. ANY MONUMENTATION DESTROYED BY THE CONTRACTOR SHALL BE REESTABLISHED AT CONTRACTORS EXPENSE BY A REGISTERED PROFESSIONAL LAND SURVEYOR.
5. IT SHALL BE THE RESPONSIBILITY OF THE CONTRACTOR TO: A.) PREVENT ANY DAMAGES TO PRIVATE PROPERTY AND PROPERTY OWNER'S POLES, FENCES, SHRUBS, ETC. B.) PROTECT ALL UNDERGROUND UTILITIES. C.) NOTIFY ALL UTILITY COMPANIES AT LEAST 48 HOURS PRIOR TO EXCAVATION IN ACCORDANCE WITH OKLAHOMA LAW. D.) FIELD VERIFY HORIZONTAL AND VERTICAL LOCATION OF ALL UTILITIES IN THE VICINITY OF CONSTRUCTION ACTIVITIES PRIOR TO START OF CONSTRUCTION. THE CONTRACTOR SHALL NOTIFY ENGINEER OF ANY UNIDENTIFIED POTENTIAL CONFLICTS THAT MAY EXIST BETWEEN THE EXISTING UTILITIES AND CONSTRUCTION PLANS.
6. ANY DAMAGES THAT MAY OCCUR TO REAL PROPERTY OR EXISTING IMPROVEMENTS, INCLUDING EXISTING PRIVATE AND PUBLIC LANDSCAPE IRRIGATION SYSTEMS, SHALL BE RESTORED BY THE CONTRACTOR TO AT LEAST THE SAME CONDITION THAT THE REAL PROPERTY OR EXISTING IMPROVEMENT WERE IN PRIOR TO THE DAMAGES. THE CONTRACTOR WILL ALSO BE RESPONSIBLE FOR THE ADJUSTMENT OF SPRINKLER HEADS TO FINAL GRADE AND RELOCATION IF NECESSARY.
7. THE CONTRACTOR SHALL MAINTAIN DRAINAGE AT ALL TIMES DURING CONSTRUCTION. THE PONDING OF WATER IN STREETS, DRIVES, TRENCHES, ETC, WILL NOT BE ALLOWED. THE CONTRACTOR SHALL MAINTAIN EXISTING DRIVEWAYS ACCESS AT ALL TIME.
8. THE CONTRACTOR SHALL MAINTAIN EXISTING SANITARY SEWER AND WATER SERVICES AT ALL TIMES DURING CONSTRUCTION.
9. AREAS OF THE SITE THAT WILL UNDERLIE FILL SHALL BE SCARIFIED TO A DEPTH OF 8 INCHES, FILL SHALL BE PLACED IN LOOSE LIFTS NOT EXCEEDING 8 INCHES IN UNCOMPACTED THICKNESS. ALL FILL MATERIAL SHALL BE COMPACTED TO 95% STANDARD PROCTOR DENSITY WITH A MOISTURE CONTENT FROM -3% TO +1% OF OPTIMUM OR PER GEOTECH RECOMMENDATION WHICH EVER IS MORE STRICT. FIELD DENSITY TESTS PER MUNICIPAL REQUIREMENTS.
10. THE CONTRACTOR SHALL ABIDE BY ALL APPLICABLE FEDERAL, STATE, AND LOCAL LAWS GOVERNING EXCAVATION. THE CONTRACTOR SHALL PROVIDE DETAILED PLANS AND SPECIFICATION FOR TRENCH SAFETY SYSTEMS THAT COMPLY WITH APPLICABLE LAWS GOVERNING EXCAVATION. THESE PLANS SHALL BE SEALED BY AN ENGINEER EXPERIENCED IN THE DESIGN OF TRENCH SAFETY SYSTEM, REGISTERED IN THE STATE OF OKLAHOMA. THE CONTRACTOR SHALL SUBMIT COMPLETED TRENCH SAFETY PLANS TO THE MUNICIPALITY PRIOR TO COMMENCING WORK. THE CONTRACTOR SHALL BE SOLELY RESPONSIBLE FOR ALL ASPECTS OF WORK RELATED TO EXCAVATION. ALL EXCAVATIONS, TRENCHING AND SHORING OPERATIONS SHALL COMPLY WITH THE REQUIREMENTS OF THE U.S. DEPARTMENT OF LABOR, OSHA, "CONSTRUCTION SAFETY AND HEALTH REGULATIONS".
11. WORK MAY NOT BE BACKFILLED OR COVERED UNTIL IT HAS BEEN INSPECTED BY THE MUNICIPALITY.
12. ALL EXCAVATION ON THE PROJECT IS UNCLASSIFIED.
13. ALL CURB AND GUTTER SHALL BE INTEGRAL WITH THE CONCRETE PAVEMENT.
14. CONTRACTOR SHALL COORDINATE THE PROTECTION OF EXISTING FRANCHISE UTILITIES AND APPURTENANCES INCLUDING EXISTING UTILITY POLES IN THE VICINITY OF CONSTRUCTION OPERATIONS WHETHER UTILITIES ARE SHOWN ON PLANS OR NOT. ANY DAMAGE INCURRED TO EXISTING FRANCHISE UTILITIES, APPURTENANCES, UTILITY POLES, LIGHT STANDARDS, ETC., BY CONSTRUCTION RELATED ACTIVITIES SHALL BE THE SOLE RESPONSIBILITY OF THE CONTRACTOR.
15. THE CONTRACTOR SHALL LOCATE AND RECORD EXISTING IRRIGATION SYSTEMS PRIOR TO CONSTRUCTION. CONTRACTOR SHALL TEMPORARILY REMOVE AND CAP IRRIGATION SYSTEM AS NECESSARY FOR CONSTRUCTION AND SHALL REPLACE THE PORTION REMOVED WITH EQUIVALENT SYSTEMS. CONTRACTOR SHALL COORDINATE ANY IRRIGATION WORK WITH THE MUNICIPALITY AND PROPERTY OWNER'S REPRESENTATIVES.
16. THE CONTRACTOR MUST CEASE ALL CONSTRUCTION OPERATIONS IMMEDIATELY IF A SUSPECTED ARCHEOLOGICAL OBJECT/ARTIFACT IS UNCOVERED DURING CONSTRUCTION. THE CONTRACTOR MUST IMMEDIATELY CONTACT THE OKLAHOMA HISTORICAL COMMISSION AND THE MUNICIPALITY. PROJECT WORK WILL NOT COMMENCE UNTIL PROPER PERMITS ARE IN PLACE AND PROVIDED TO THE MUNICIPALITY.
17. ALL PAVING DIMENSIONS ARE TO FACE OF CURB UNLESS OTHERWISE NOTED.
18. IT IS THE CONTRACTOR'S RESPONSIBILITY TO ENSURE COMPLIANCE WITH ALL HANDICAPPED ACCESSIBILITY REQUIREMENTS INCLUDING SIGNAGE, TEXTURES, COLORING, MARKINGS, AND SLOPES OF ADA 2012 ACCESSIBLE ROUTES & RAMPS, AND PARKING SPACES.
19. ALL PIPE LENGTHS MEASURED FROM STATION TO STATION BASED ON THE CENTER OF STRUCTURE UNLESS OTHERWISE NOTED.
20. CONTRACTOR SHALL NOTIFY ENGINEER IF ANY DISCREPANCIES ARISE.
21. THE OKLAHOMA DEPARTMENT OF TRANSPORTATION (ODOT) MUST APPROVE ANY WORK TO BE DONE IN THE

- STATE HIGHWAY RIGHT-OF-WAY. AN APPLICATION AND APPROPRIATE PLANS MUST BE SUBMITTED DIRECTLY TO ODOT FOR REVIEW AND APPROVED BY THE MUNICIPALITY WHERE THE WORK WILL BE PERFORMED.
22. THE LOCATION OF UNDERGROUND FACILITIES INDICATED ON THE PLANS IS TAKEN FROM PUBLIC RECORDS. IT IS THE CONTRACTOR'S SOLE RESPONSIBILITY TO MAKE ARRANGEMENTS WITH THE OWNERS OF SUCH UNDERGROUND FACILITIES PRIOR TO WORKING IN THE AREA TO CONFIRM THEIR EXACT LOCATION AND TO DETERMINE WHETHER ANY ADDITIONAL FACILITIES OTHER THAN THOSE SHOWN ON THE PLANS MAY BE PRESENT. THE CONTRACTOR SHALL PRESERVE AND PROTECT ALL UNDERGROUND FACILITIES. IF THE EXISTING UNDERGROUND UTILITIES ARE DAMAGED, THE CONTRACTOR WILL BE RESPONSIBLE FOR THE COST OF REPAIRING THE UTILITY.
23. WHERE EXISTING UTILITIES, SERVICE LINES OR IRRIGATION LINES ARE CUT, BROKEN OR DAMAGED, THE CONTRACTOR SHALL REPLACE OR REPAIR THE UTILITIES, SERVICE LINES OR IRRIGATION LINES WITH THE SAME TYPE OF ORIGINAL MATERIAL AND CONSTRUCTION, OR BETTER, UNLESS OTHERWISE SHOWN OR NOTED ON THE PLANS, AT HIS OWN COST AND EXPENSE. THE CONTRACTOR SHALL IMMEDIATELY NOTIFY THE ENGINEER AT ONCE OF ANY CONFLICTS IN GRADES AND ALIGNMENTS.
24. ALL EXCAVATIONS, TRENCHING AND SHORING OPERATIONS SHALL COMPLY WITH THE REQUIREMENTS OF THE U.S. DEPARTMENT OF LABOR, OSHA, "CONST. SAFETY AND HEALTH REGULATIONS." VOL. 29, SUBPART P. PG. 128-137, AND ANY AMENDMENTS THERETO. THE CONTRACTOR SHALL PREPARE AND IMPLEMENT A TRENCH SAFETY PLAN FOR THIS PROJECT.
25. THE CONTRACTOR SHALL RESTORE ALL AREAS, ONSITE AND OFFSITE, DISTURBED BY CONSTRUCTION TO ORIGINAL CONDITION OR BETTER. RESTORED AREAS INCLUDE, BUT ARE NOT LIMITED TO: TRENCH BACKFILL, SIDE SLOPES, FENCES, CULVERT PIPES, DRAINAGE SWALES, STAGING AREAS, DRIVEWAYS, PRIVATE YARDS AND ROADWAYS. UNLESS OTHERWISE DIRECTED BY THE LANDSCAPE DRAWINGS, RESTORATION SHALL INCLUDE HYDROMULCHING ALL DISTURBED AREAS WITH A SLOPE OF LESS THAN 20% (1:5) AND SODDING AREAS WITH A SLOPE OF 20% (1:5) OR GREATER. ESTABLISHMENT OF GRASS THROUGH PROPER WATERING IS LEFT UP TO THE CONTRACT'S MEANS AND METHODS, UNLESS OTHERWISE DIRECTED BY THE LANDSCAPE/IRRIGATION DRAWINGS.
26. THE CONTRACTOR SHALL KEEP RECORDS FOR AS-BUILTS DRAWINGS AND SHALL SUBMIT MARK-UPS TO THE MUNICIPALITY INSPECTOR PRIOR TO SCHEDULING A FINAL WALK THROUGH INSPECTION.
27. PRIOR TO CONSTRUCTION, A PRE-CONSTRUCTION MEETING SHALL BE HELD WITH REPRESENTATIVES FROM ALL CONTRACTORS, THE ENGINEER, AND THE MUNICIPALITY.
28. ALL CONSTRUCTION MUST ADHERE TO THE TREE PRESERVATION REQUIREMENTS OF THE MUNICIPALITY.
29. THE CONTRACTOR, AND HIS AGENTS, AND SUB-CONTRACTOR, ARE COMPLETELY RESPONSIBLE FOR THE VERIFICATION OF THE ACCURACY OF THE DIMENSION CONTROL FURNISHED HEREIN. THE OWNER, ENGINEER AND THEIR AGENTS, ARE NOT RESPONSIBLE FOR THE ACCURACY OF THE COORDINATES FURNISHED. THE CONTRACTOR IS REQUIRED TO VERIFY ALL COORDINATES FOR ACCURACY AND CONFIRM THE LOCATIONS OF ALL UTILITIES TO BE CONSTRUCTED, BOTH HORIZONTAL AND VERTICALLY. DISCREPANCIES FOUND BY THE CONTRACTOR SHALL BE REPORTED, IN WRITING, TO THE OWNER IMMEDIATELY FOR RECONCILIATION.
30. THE CONTRACTOR SHALL BE RESPONSIBLE FOR THE IMPLEMENTATION OF STORM WATER POLLUTION PREVENTION PLAN (SWPPP) REQUIRED FOR THIS PROJECT IN ACCORDANCE WITH THE CONTRACT DOCUMENTS. THE CONTRACTOR SHALL PREPARE, IMPLEMENT AND MAINTAIN THE SWPPP IN ACCORDANCE WITH THE REQUIREMENTS OF THE CURRENT MEMA AND NPDES GENERAL PERMIT AS DESCRIBED IN THE FEDERAL REGISTER, PAGES 36489 THROUGH 36519.

GENERAL NOTES FOR PAVING IMPROVEMENTS

1. THE SUB GRADE SHALL BE PROOF ROLLED AND OBSERVED BY THE CONSTRUCTION INSPECTOR PRIOR TO AND AFTER SUB-GRADE STABILIZATION.
2. INDIVIDUAL WATER AND SEWER SERVICES AND WATER VALVES SHALL BE MARKED IN ACCORDANCE WITH MUNICIPAL REQUIREMENTS.
3. THE CONTRACTOR SHALL PROCEED WITH PAVING NO MORE THAN SEVENTY-TWO (72) HOURS AFTER DENSITY/MOISTURE TESTS HAVE BEEN TAKEN AND PASSED BY A REGISTERED TESTING FIRM. COPIES OF THE TEST RESULTS SHALL BE FURNISHED TO THE MUNICIPALITY. IN THE EVENT PAVING OPERATIONS HAVE NOT COMMENCED WITHIN THE SEVENTY-TWO (72) HOUR LIMIT, A RETEST SHALL BE REQUIRED AT THE CONTRACTOR'S EXPENSE.
4. MANHOLE RIM ELEVATIONS, CLEAN-OUTS, VALVE BOXES, FIRE HYDRANTS, ETC. SHALL BE ADJUSTED TO FINISHED GRADE BY THE PAVING CONTRACTOR AT THE TIME OF PAVING.
5. THE PAVING CONTRACTOR SHALL INSTALL A BLUE REFLECTOR IN THE STREET OR FIRE LANE CENTERLINE AT THE LOCATION OF EACH FIRE HYDRANT.
6. THE CONTRACTOR SHALL PREPARE ALL TRAFFIC CONTROL PLANS AND SUBMIT TO THE MUNICIPALITY PRIOR TO THE ISSUANCE OF ANY CONSTRUCTION PERMITS FOR WORK WITHIN THE MUNICIPALITY. THE PLAN SHALL BE PREPARED IN ACCORDANCE WITH THE CURRENT EDITION OF THE M.U.T.C.D AND AS MODIFIED BY THE ODOT SUPPLEMENT TO THE M.U.T.C.D. THE PLAN SHALL ADDRESS THE REQUIREMENTS FOR ALL SIGNS, BARRICADES, FLAGMEN, LIGHTS, HOURS OF CONSTRUCTION, AND OTHER DEVICES AS NECESSARY FOR SAFE TRAFFIC CONTROL.

GENERAL NOTES FOR SANITARY SEWER IMPROVEMENTS

1. SANITARY SEWER PVC PIPE SHALL BE FURNISHED AND INSTALLED IN ACCORDANCE WITH MUNICIPAL REQUIREMENTS.
2. AFTER COMPLETION OF ALL SANITARY SEWER TESTING (I.E. MANDREL AND AIR) CONTRACTOR SHALL PERFORM A TELEVISION INSPECTION AND PROVIDE A VIDEOTAPE TO THE MUNICIPALITY. ALL MANHOLES SHALL BE VACUUM TESTED.
3. ONE 20 FT. JOINT OF 150-PSI PRESSURE RATED PIPE SHALL BE INSTALLED AND CENTERED UNDER ALL PROPOSED WATER PIPE CROSSINGS.
4. CONTRACTOR TO PLACE A 3/4" PLYWOOD FALSE BOTTOM IN ALL SANITARY SEWER MANHOLES BEFORE PAVING CONTRACTOR BEGINS WORK.

5. ANY CONNECTION TIE-IN TO AN EXISTING MANHOLE MUST BE CORED.
6. ALL CLEAN-OUTS TO BE PROVIDED PER MUNICIPAL REQUIREMENTS.

AMERICAN WITH DISABILITIES ACT REQUIREMENTS

1. THE MAXIMUM ALLOWED CROSS SLOPE ON ANY PROPOSED SIDEWALK OR TRAIL IS 2%.
2. THE MAXIMUM ALLOWED PATH OF TRAVEL SLOPE IS 5%, UNLESS OTHERWISE NOTED ON THESE PLANS. ANY SLOPE GREATER THEN 5%, AND LESS THAN 8.25%, MUST HAVE HANDRAILS. NO SLOPE GREATER THAN 8.25% SHALL BE ALLOWED.
3. SLOPES BETWEEN 5% AND 8.25% ARE CONSIDERED RAMPS. NO RAMP CAN EXCEED 30' IN LENGTH AND NO RAMP CAN EXCEED A GRADE CHANGE OF MORE THAN 2'-6". LANDINGS ARE REQUIRED IF EITHER OF THESE ARE EXCEEDED.
4. LANDINGS MAY NOT EXCEED 2% SLOPE IN ANY DIRECTION.
5. RAILINGS, IF REQUIRED, ARE TO EXTEND A MINIMUM OF 1' INTO THE LANDING AREA.
6. CURB RAMPS ARE REQUIRED AT THE END AT ALL CROSSWALKS. ALL CURB RAMPS ARE TO HAVE A MAXIMUM OF 6" OF RISE OVER THE 6' LENGTH OF THE RAMP. THE MAXIMUM ALLOWED CROSS SLOPE IS 2%.
7. TRUNCATED DOMES ARE TO BE INSTALLED AT THE BOTTOM OF EACH RAMP. THE DOMES ARE TO EXTEND THE FULL WIDTH OF THE PROPOSED RAMP AND MUST BE OF A CONTRASTING COLOR TO THE RAMP PAVEMENT, SIMILAR COLORS WILL NOT BE ACCEPTED.
8. ANY WALKWAY, SIDEWALK OR TRAIL, LESS THAN 5' IN WIDTH MUST HAVE A 5'X5' PASSING ZONE EVERY 200', OR LESS.
9. A PAVED ACCESSIBLE PARKING SPACE MUST INCLUDE:

9.1. THE INTERNATIONAL SYMBOL OF ACCESSIBILITY PAINTED CONSPICUOUSLY ON THE SURFACE IN A COLOR THAT CONTRASTS THE PAVEMENT;


9.2. THE WORDS "NO PARKING" PAINTED ON ANY SURFACE AISLE ADJACENT TO THE PARKING SPACE. THE WORDS MUST BE PAINTED:

9.2.1. IN ALL CAPITAL LETTERS

9.2.2. WITH A LETTER HEIGHT OS AT LEAST 12 INCHES AND A STROKE WIDTH OF AT LEAST 2 INCHES; AND

9.2.3. CENTERED WITHIN EACH ACCESS AISLE ADJACENT TO THE PARKING SPACE; AND

9.2.4. A SIGN IDENTIFYING THE CONSEQUENCES OF PARKING ILLEGALLY IN A PAVED ACCESSIBLE SPACE.

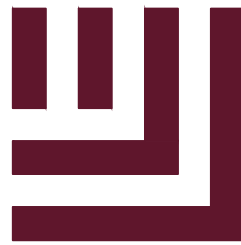

McADAMS

The John R. McAdams Company, Inc.
4400 State Highway 121, Suite 800
Lewisville, Texas 75066


phone 972. 436. 9712
fax 972. 436. 9715
TBPE: F-19762 TBPELS: F-10194440
TBAE: BR3185
www.mcadamsco.com

CLIENT

EXPRESS OIL CHANGE & TIRE ENGINEERS
300 S DEWEY AVE.
WAGONER, OK 74467
205-397-1142
JUSTIN DUCK



EXPRESS OIL - WAGONER, OK
CONSTRUCTION DRAWINGS
300 S DEWEY AVENUE
WAGONER, OK, 74467

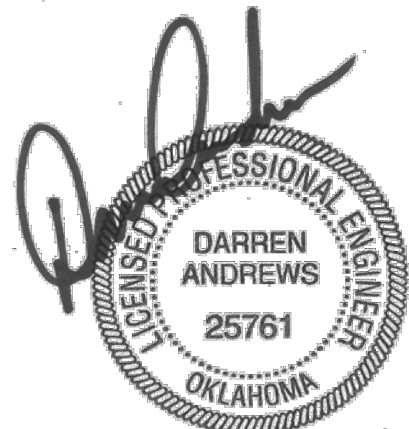

05/01/2026

REVISIONS

NO.	DATE	
1	03-26-2026	REVISIONS PER CITY COMMENTS
2	03-30-2026	REVISIONS PER CITY COMMENTS
3		
4		
5		
6		

PLAN INFORMATION

PROJECT NO.	EXO25005
FILENAME	EXO25005-CS1
CHECKED BY	BY
DRAWN BY	KZ
SCALE	N.T.S.
DATE	05-01-2026

SHEET

GENERAL NOTES


C0.01



www.mcadamsco.com



WAGONER, OK, 74467

 

PLAN INFORMATION


DATE 05-01-2026

EXISTING CONDITIONS & DEMOLITION PLAN

C1.00


TBM 4:
MAG NAIL N: 359059.999 E: 2738298.719 Z: 561.719

— G — EXISTING GAS LINE

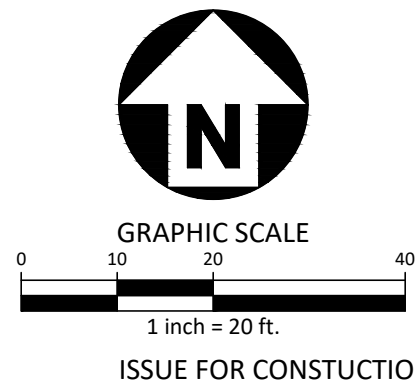

Z:\ZDrive\Projects\EXO\EXO25005\04-Production\Engineering\Current Drawings\Current Drawings\DM1.dwg, 5/1/2026 4:53:48 PM, Rodrigo Lopez

Z:\2026\Projects\EX02\EX025005\04-Production\Engineering\Current Drawings\Sheets\EX025005-S1.dwg, 5/1/2026 4:14:04 PM, Rodrigo Lopez

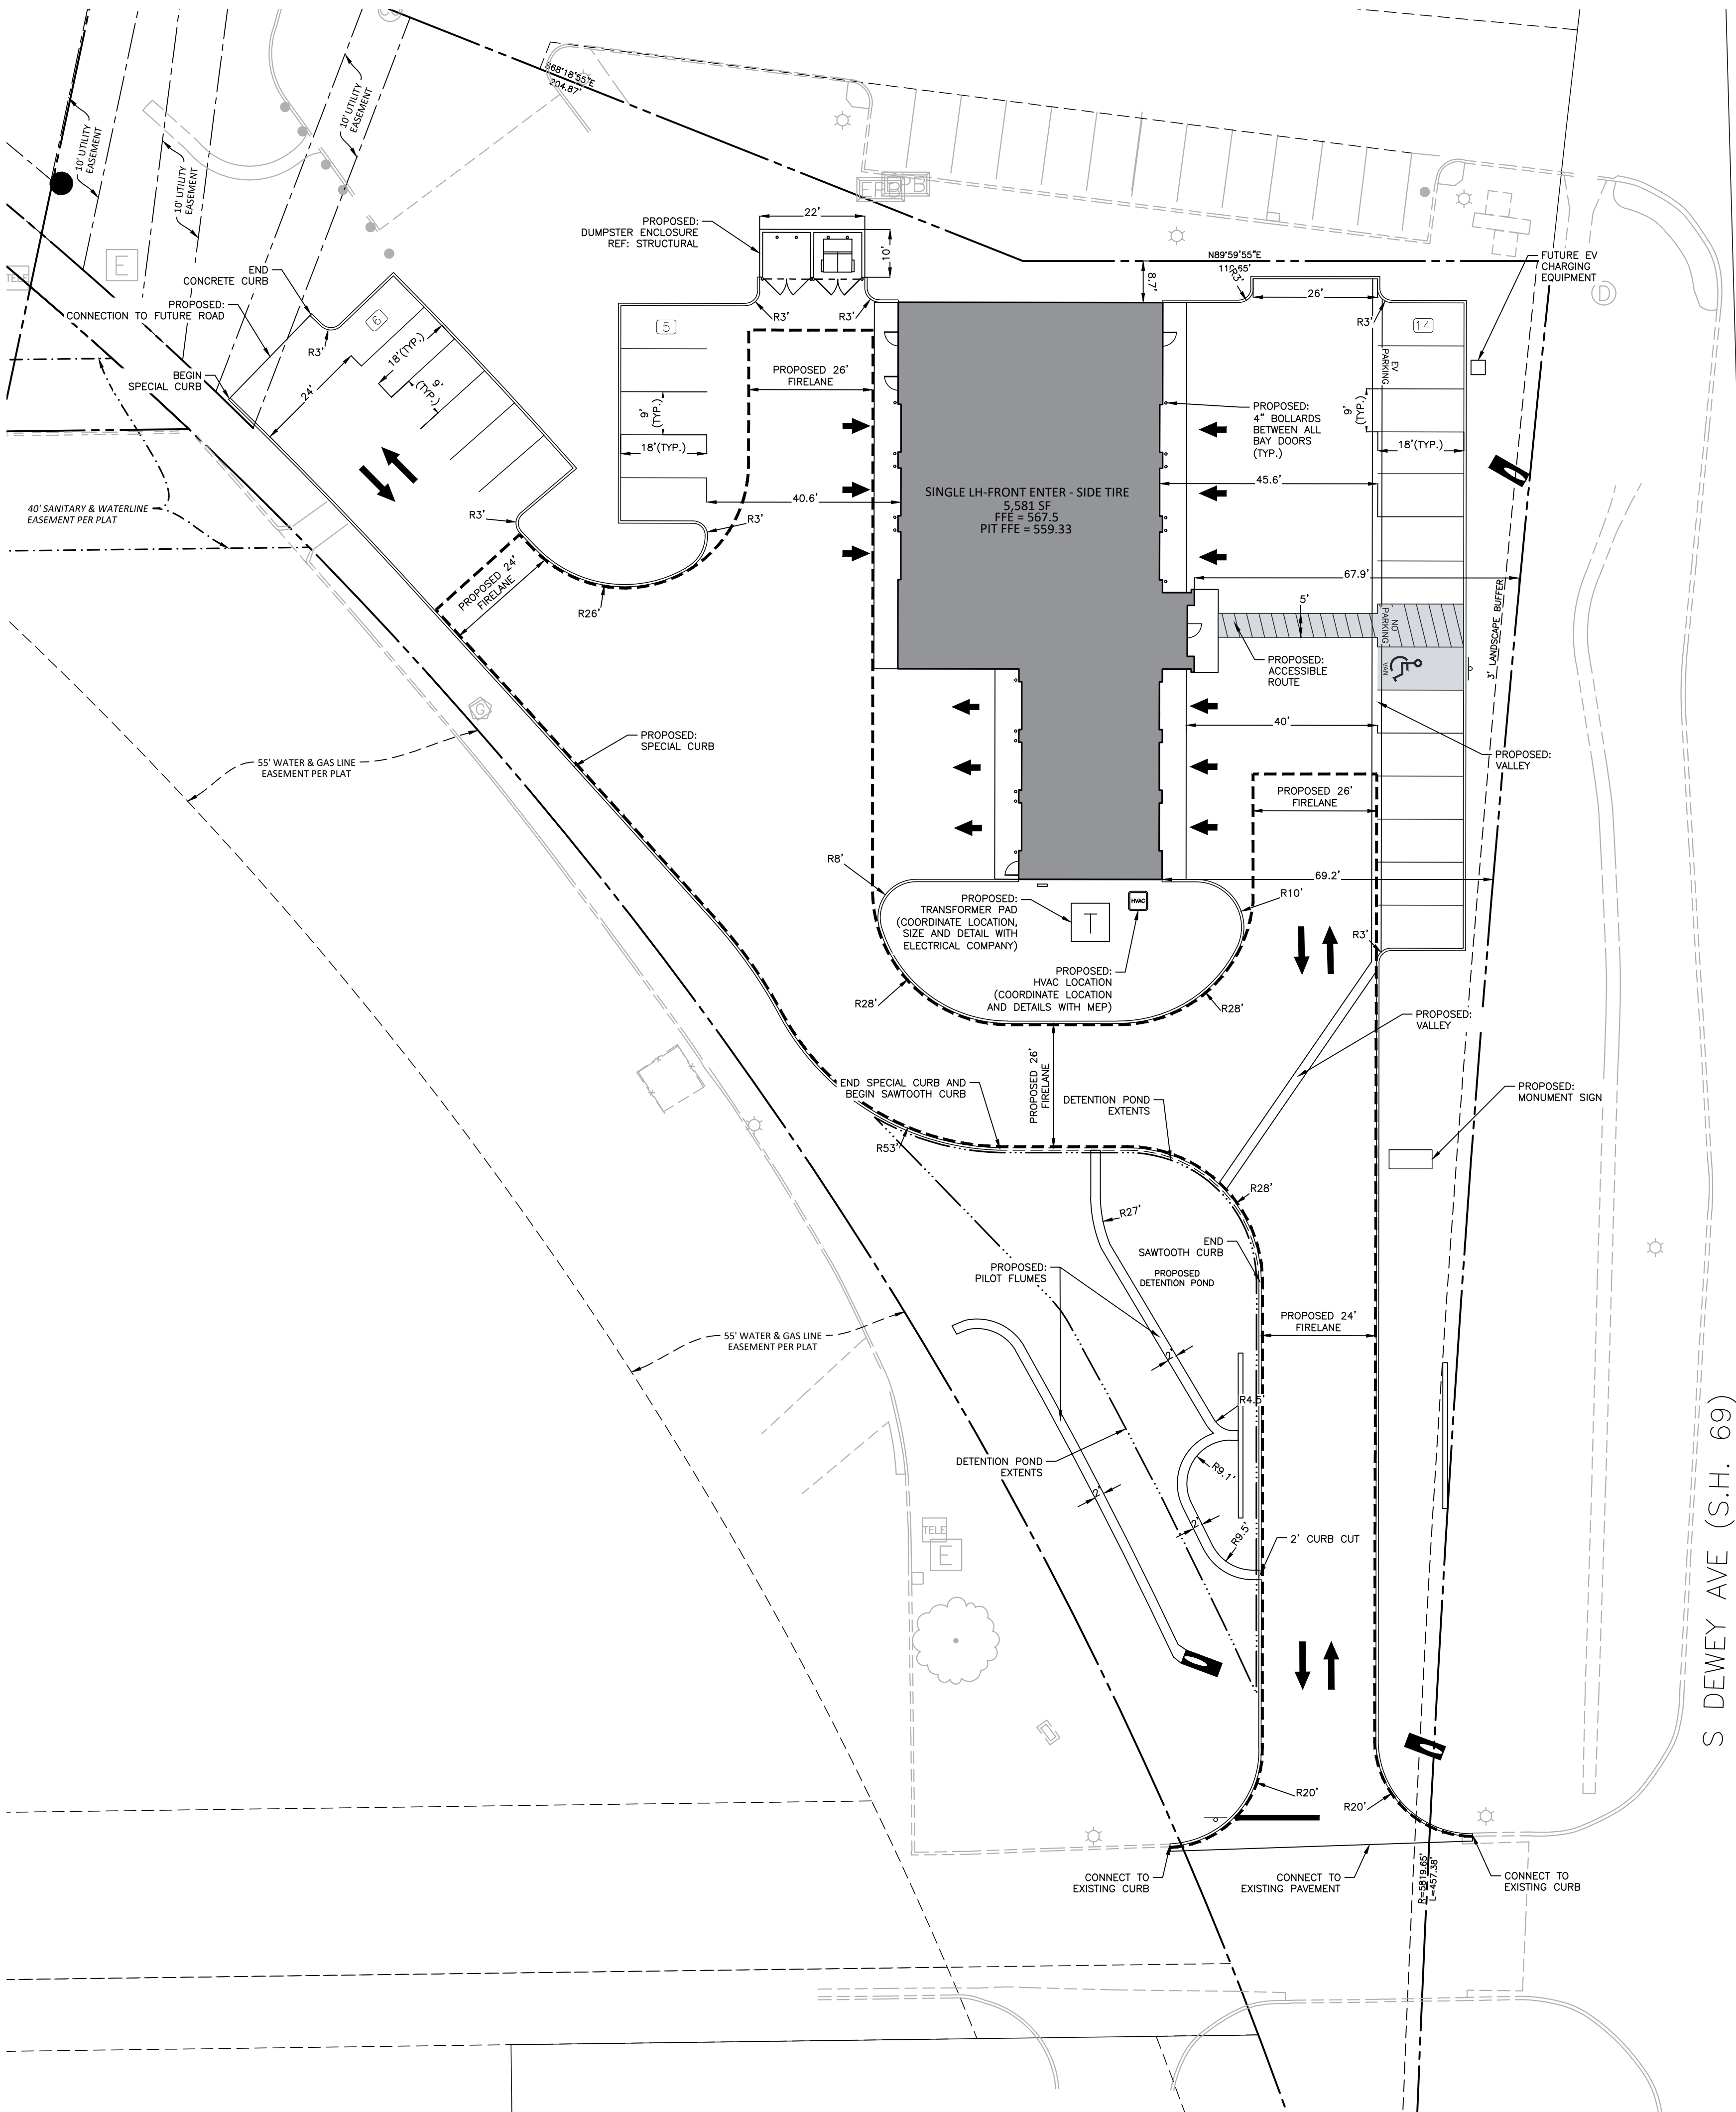

SITE DATA TABLE		
PHYSICAL ADDRESS		300 S DEWEY AVE
GROSS SITE AREA		1.43 AC
NET SITE AREA		1.43 AC
ZONING		REGIONAL COMMERCIAL (C-3)
CURRENT USE		VISITOR'S CENTER
PROPOSED USE		AUTOMOTIVE REPAIR AND MAINTANCE
FRONT SETBACK		0'
SIDE SETBACK		0'
REAR SETBACK		0'
LOT COVERAGE DATA		
DISTURBED AREA		1.32 AC
IMPERVIOUS AREA	0.80 AC	56.25%
PERVIOUS AREA	0.63 AC	43.75%
PARKING SUMMARY		
REQUIRED PARKING	1 STALL PER 400 SF	5,581 SF / 400SF PER STALL = 14
REQUIRED ACCESSIBLE STALLS		1 STALLS
STANDARD STALLS PROVIDED		24 STALLS
ACCESSIBLE STALLS PROVIDED		1 STALLS
TOTAL STALLS PROVIDED		25 STALLS
BUILDING DATA		
BUILDING FOOTPRINT AREA		5,581 SF
NUMBER OF BUILDING STORIES		1
TOTAL BUILDING SQUARE FOOTAGE		5,581 SF
NUMBER OF SERVICE BAYS		9

EXISTING SITE LEGEND

	EXISTING SANITARY SEWER MANHOLE
	EXISTING SANITARY CLEAN OUT
	EXISTING STORM DRAIN MANHOLE
	EXISTING LIGHT POLE
	EXISTING A/C UNIT
	EXISTING ELECTRICAL BOX
	EXISTING ELECTRIC PULL BOX
	EXISTING TRANSFORMER
	EXISTING TELECOM RISER STRUCTURE
	EXISTING GAS METER
	EXISTING TREE

SITE LEGEND

	PROPERTY LINE
	LANDSCAPE BUFFER
	FIRELANE
	CURB
	DETENTION POND EXTENTS
	STOP BAR
	SIGNAGE
	TRAFFIC DIRECTIONAL ARROW
	VAN ACCESSIBLE PARKING STALL
	PARKING SPACE COUNT
	GRATE INLET
	HEADWALL

BENCHMARKS:

TBM 1:
MAG NAIL N: 359314.774 E:2739270.365 Z: 567.841


TBM 2:
MAG NAIL N: 358644.911 E:2739283.301 Z: 561.909

TBM 3:
MAG NAIL N: 359055.569 E: 2738701.146 Z:563.949

TBM 4:
MAG NAIL N: 359059.999 E: 2738298.719 Z: 561.719

SITE PLAN NOTES:

- ALL CONSTRUCTION SHALL CONFORM TO THE LATEST REVIEWING AUTHORITY AND/OR ODOT STANDARDS AND SPECIFICATIONS AS APPLICABLE.
- ALL DIMENSIONS SHOWN ON SITE PLAN ARE MEASURED TO FACE OF CURB UNLESS OTHERWISE NOTED.
- CONTRACTOR SHALL MAINTAIN AN "AS-BUILT" SET OF DRAWINGS TO RECORD THE EXACT LOCATION OF ALL PIPING PRIOR TO CONCEALMENT. DRAWINGS SHALL BE GIVEN TO THE ENGINEER UPON COMPLETION OF THE PROJECT WITH A COPY OF THE TRANSMITTAL LETTER TO THE OWNER.
- EXISTING IMPROVEMENTS DAMAGED DURING CONSTRUCTION SHALL BE REPLACED/RESTORED TO THEIR ORIGINAL CONDITION AND TO THE SATISFACTION OF THE OWNER, BY THE CONTRACTOR RESPONSIBLE FOR THE DAMAGE.
- THE CONTRACTOR SHALL NOTE THAT THE DRAWINGS MAY NOT SHOW EVERY OFFSET, TRANSITION, FITTING, ETC. THAT MAY BE REQUIRED. THE CONTRACTOR SHALL INSTALL SUCH STANDARD APPEARANCES AS REQUIRED TO CLOSELY FOLLOW THE GRADES AND ALIGNMENTS DEPICTED ON THE PLANS.
- CONTRACTOR SHALL NOTIFY OKLAHOMA (811) OR 1-800-522-6543 AT LEAST 3 FULL BUSINESS DAYS PRIOR TO BEGINNING CONSTRUCTION OR EXCAVATION TO HAVE EXISTING UTILITIES LOCATED. CONTRACTOR SHALL CONTACT ANY LOCAL UTILITIES THAT PROVIDE THEIR OWN LOCATOR SERVICES INDEPENDENT OF OKIE811. REPORT ANY DISCREPANCIES TO THE ENGINEER IMMEDIATELY.
- CONTRACTOR IS RESPONSIBLE FOR COORDINATING CONSTRUCTION ACTIVITIES WITH THE APPROPRIATE UTILITY COMPANIES FOR ANY REQUIRED RELOCATIONS (I.E. POWER POLES, TELEPHONE PEDESTALS, WATER METERS, ETC.).
- PRIOR TO BEGINNING CONSTRUCTION BEYOND EROSION CONTROL MEASURES, THE GENERAL CONTRACTOR SHALL SCHEDULE AND ATTEND A PRE-CONSTRUCTION CONFERENCE WITH THE REVIEWING AUTHORITY PUBLIC WORKS DEPARTMENT AND A REPRESENTATIVE OF THE ENGINEER AND OWNER IF REQUIRED. THE PURPOSE OF THIS MEETING IS TO REVIEW THE SPECIFIC COMPONENTS OF THE PLAN AND OPERATION OF THE FACILITIES DURING CONSTRUCTION.
- ALL DIMENSIONS AND GRADES SHOWN ON THE PLANS SHALL BE FIELD VERIFIED BY THE CONTRACTOR PRIOR TO CONSTRUCTION. CONTRACTOR SHALL NOTIFY THE ENGINEER IF ANY DISCREPANCIES EXIST PRIOR TO PROCEEDING WITH CONSTRUCTION, FOR NECESSARY PLAN OR GRADE CHANGES. NO EXTRA COMPENSATION SHALL BE PAID TO CONTRACTOR FOR ANY WORK DONE DUE TO DIMENSIONS OR GRADES SHOWN INCORRECTLY ON THESE PLANS IF SUCH NOTIFICATION HAS NOT BEEN GIVEN.
- TRUNCATED DOMES ABUTTING PAVEMENT SHALL BE A CONTRASTING COLOR FROM THE ADJACENT PAVEMENT.
- TYPICAL PAVEMENT SECTION DETAILS ARE SHOWN WITHIN THIS PLAN SET AND INTENDED TO BE A MINIMUM PAVEMENT SECTION REQUIREMENT. THE CURRENT GEOTECHNICAL REPORT SHALL OVER-RIDE ALL TYPICAL PAVEMENT SECTIONS SHOWN, IF THE GEOTECHNICAL ENGINEER DEEMS A HEAVIER SECTION IS REQUIRED.
- EQUIPMENT AND PRODUCTS OTHER THAN THOSE SPECIFIED MAY BE USED PROVIDED APPROVAL HAS BEEN OBTAINED FROM THE OWNER IN WRITING PRIOR TO ORDERING OR INSTALLATION. THE CONTRACTOR SHALL WAIVE ANY CLAIM FOR ADDITIONAL COST RELATED TO SUBSTITUTION OF ALTERNATE EQUIPMENT.
- IF UNFORESEEN CONDITIONS DEVELOP DURING CONSTRUCTION, REFER TO THE LATEST VERSION OF REVIEWING AUTHORITY AND OKLAHOMA SPECIFICATIONS AND STANDARDS.
- VERIFY ELECTRICAL REQUIREMENTS OF ABOVE GROUND HEATED ENCLOSURES, SITE LIGHTS, SIGNS THAT REQUIRE ELECTRICAL SERVICE WITH ELECTRICAL PLANS AND NOTIFY PROJECT ELECTRICAL ENGINEER OF MISSING INFORMATION.
- CONTRACTOR TO CONFIRM LOCATION OF PROPOSED ELECTRICAL SERVICE, TRANSFORMER LOCATION, PAD CONSTRUCTION REQUIREMENTS AND CLEARANCES. LEAD TIMES WITH POWER COMPANY PRIOR TO CONSTRUCTION.
- CONTRACTOR TO CONFIRM WITH OWNER AND UTILITY PROVIDER ON REQUIREMENTS OF GAS, TELEPHONE, COMMUNICATIONS NOT SHOWN ON PLANS PRIOR TO ANY CONSTRUCTION.
- SIGNS TO BE PERMITTED BY SIGN COMPANY. SIGNS SHOWN FOR GENERAL LOCATION ONLY. SEPARATE APPROVALS, AND PERMITS MAY BE REQUIRED BY MUNICIPALITY. SIGN PLACEMENT, MATERIALS, ELEVATIONS, ELECTRICAL, DESIGN AND PERMITTING BY OTHERS.

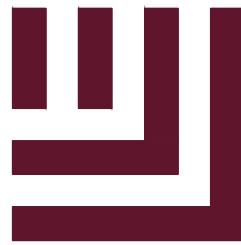

McADAMS

The John R. McAdams Company, Inc.
4400 State Highway 121, Suite 800
Lewisville, Texas 75056

phone 972. 436. 9712

fax 972. 436. 9715

TBPE: F-19762 TBPELS: F-10194440

TBAE: BR3185

www.mcadamsco.com

CLIENT

EXPRESS OIL CHANGE & TIRE ENGINEERS

300 S DEWEY AVE.


WAGONER, OK 74467

205-397-1142

JUSTIN DUCK



EXPRESS OIL - WAGONER, OK
CONSTRUCTION DRAWINGS
300 S DEWEY AVENUE
WAGONER, OK, 74467

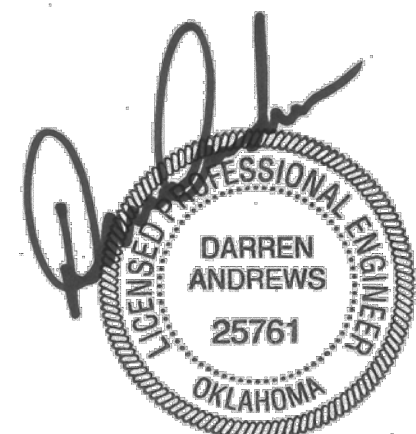

05/01/2026

REVISIONS

NO.	DATE	
1	03. 26. 2026	REVISIONS PER CITY COMMENTS
2	03. 30. 2026	REVISIONS PER CITY COMMENTS
3		
4		
5		
6		


PLAN INFORMATION

PROJECT NO. EXO25005
FILENAME EXO25005-S1
CHECKED BY BY
DRAWN BY KZ
SCALE 1" = 20'
DATE 05-01-2026



SHEET

ENGINEERING SITE PLAN

C2.00

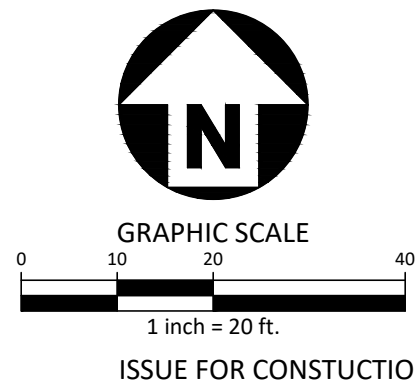

Z:\Zdrava\Projects\EX02\EX025005\04-Production\Engineering\Current Drawings\Sheets\EX025005-G1.dwg, 5/17/2026 4:54:24 PM, Rodrigo Lopez

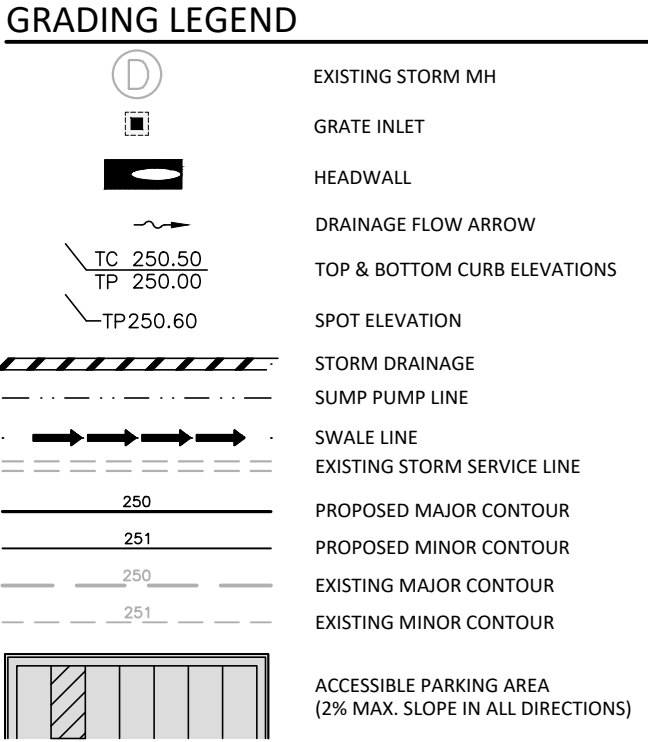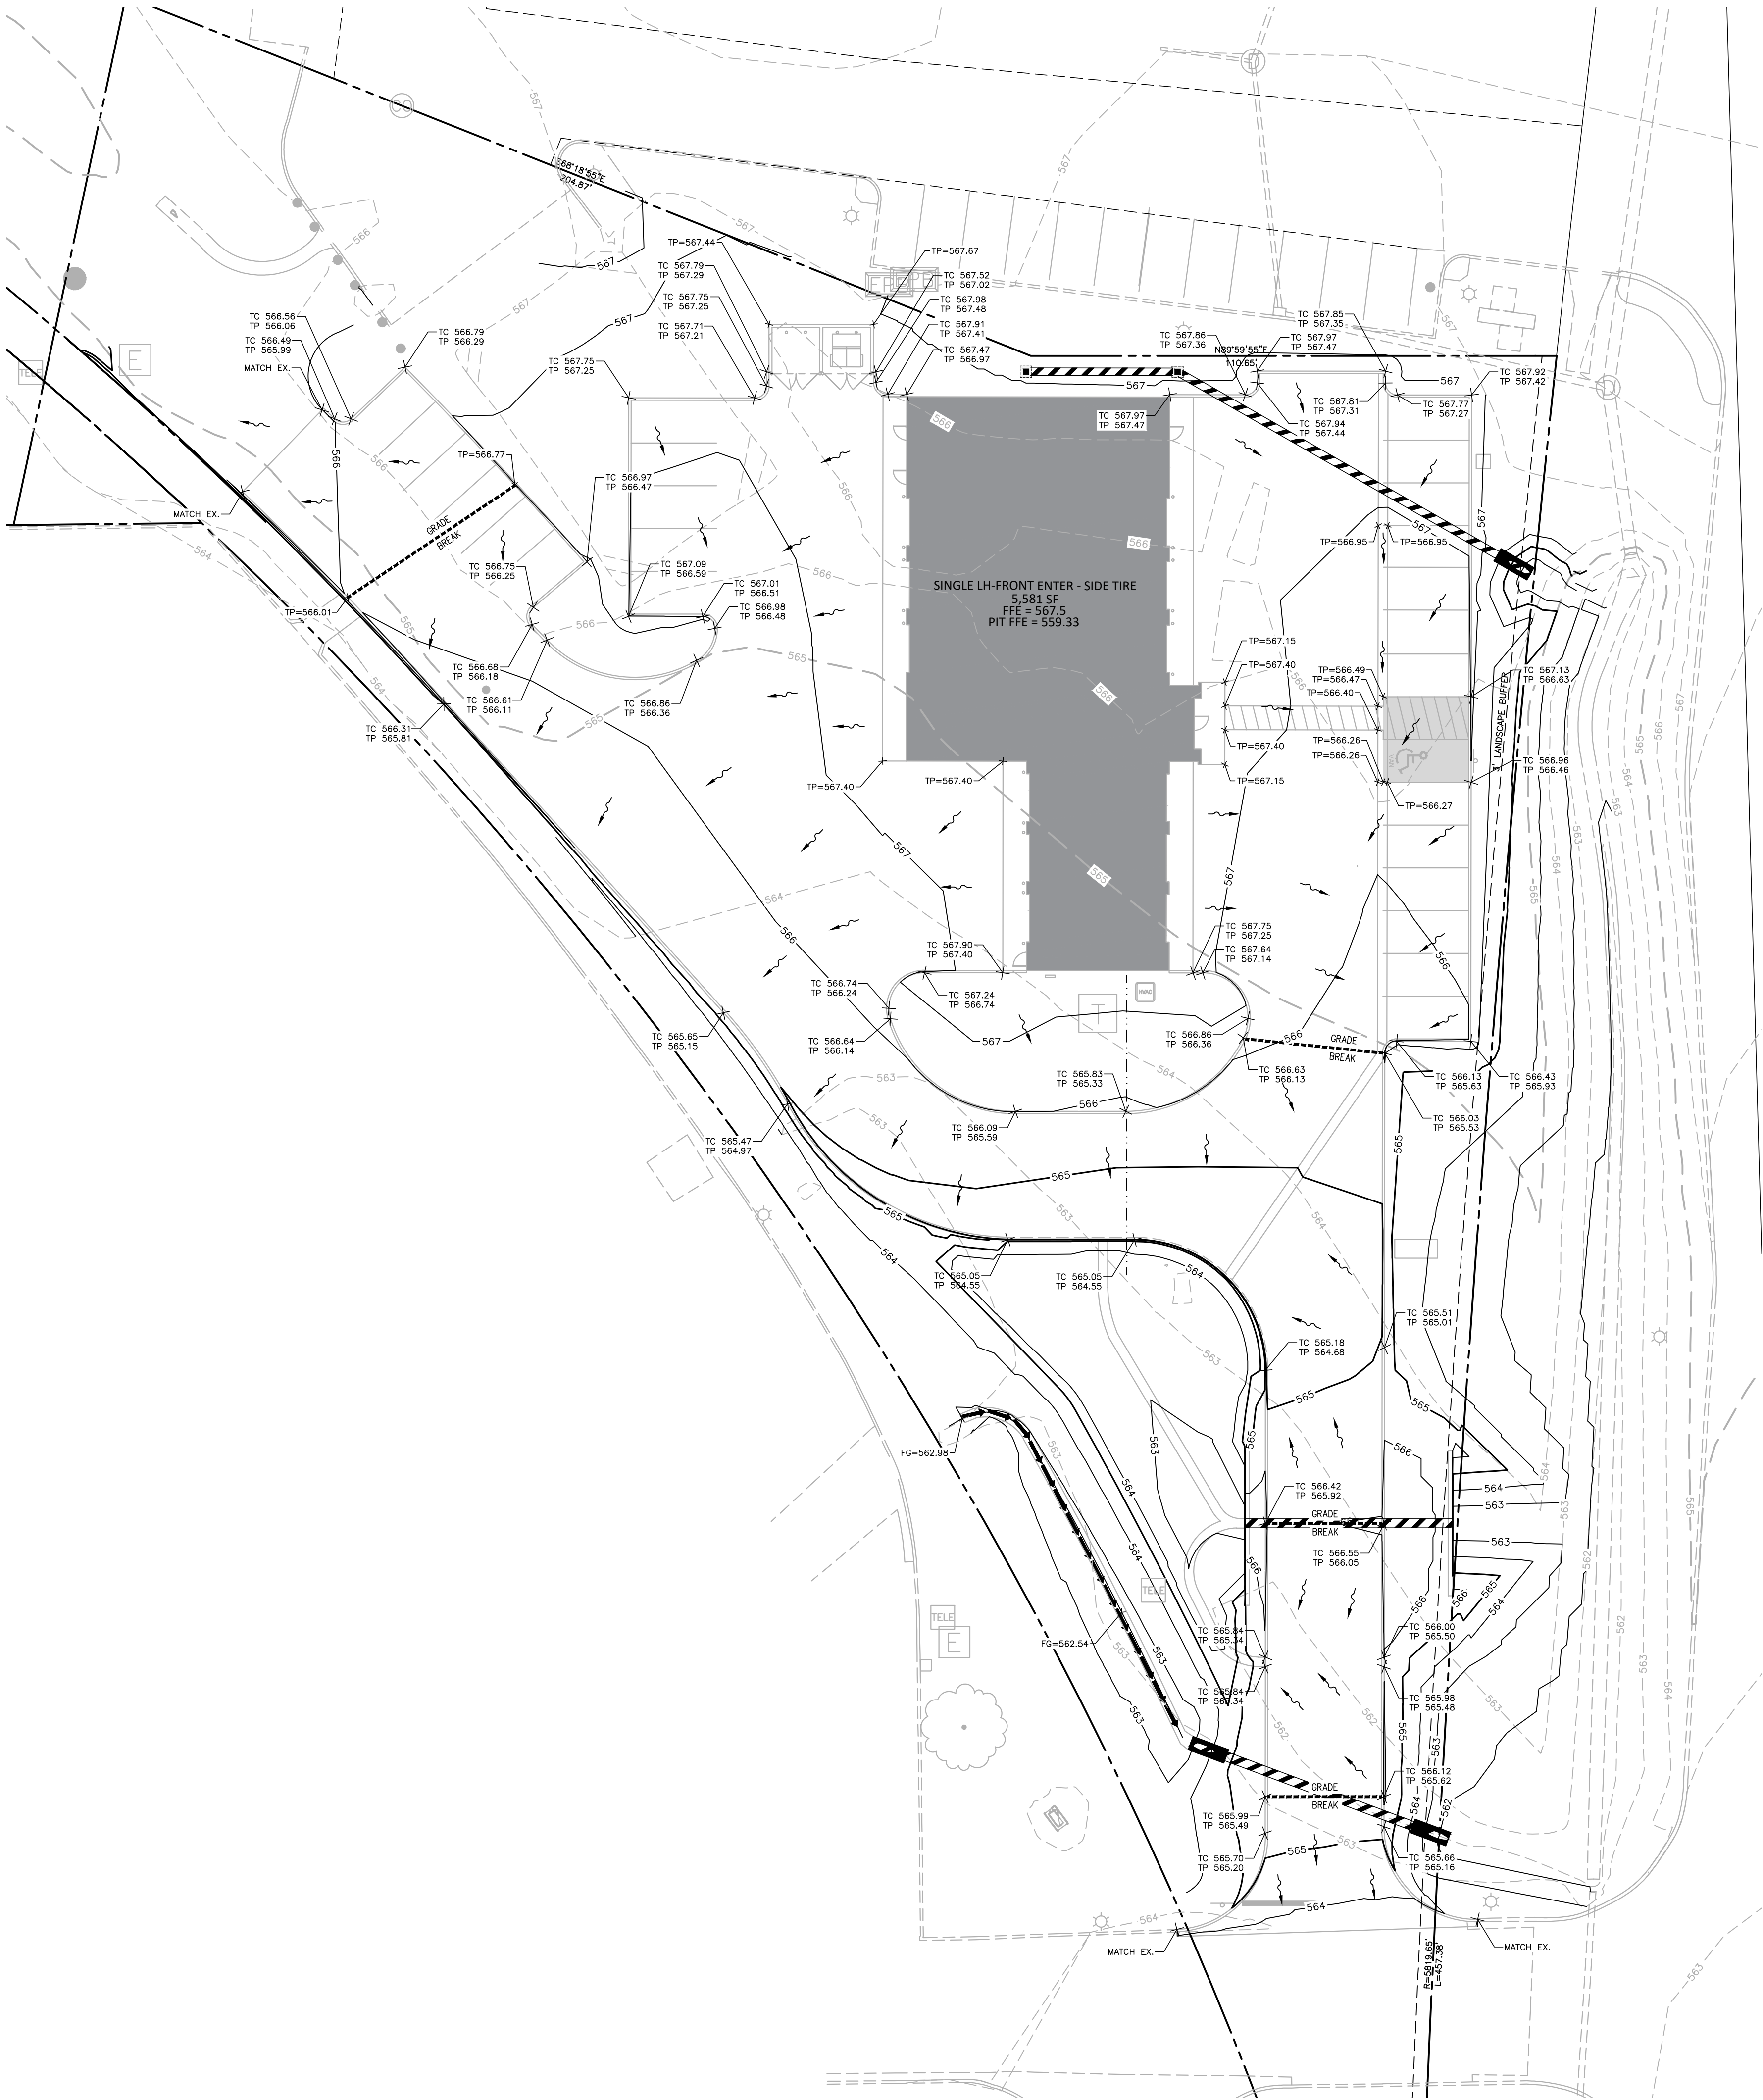

GENERAL NOTES:

- ALL DIMENSIONS AND GRADES SHOWN ON THE PLANS SHALL BE FIELD VERIFIED BY THE CONTRACTOR PRIOR TO CONSTRUCTION. CONTRACTOR SHALL NOTIFY THE ENGINEER IF ANY DISCREPANCIES EXIST PRIOR TO PROCEEDING WITH CONSTRUCTION, FOR NECESSARY PLAN OR GRADE CHANGES. NO EXTRA COMPENSATION SHALL BE PAID TO THE CONTRACTOR FOR ANY WORK DONE DUE TO DIMENSIONS OR GRADES SHOWN INCORRECTLY ON THESE PLANS IF SUCH NOTIFICATION HAS NOT BEEN GIVEN.
- OCCUPATIONAL SAFETY AND HEALTH ADMINISTRATION (OSHA) STANDARDS FOR EXCAVATIONS; FINAL RULE 29CFR PART 1926, SUBPART "P" APPLIES TO ALL EXCAVATIONS EXCEEDING FIVE (5) FEET IN DEPTH. EXCAVATION EXCEEDING TWENTY (20) FEET IN DEPTH REQUIRES THE DESIGN OF A TRENCH SAFETY SYSTEM BY A REGISTERED PROFESSIONAL ENGINEER, PROVIDED BY CONTRACTOR RESPONSIBLE FOR EXCAVATION.
- PRIOR TO BEGINNING GRADING ACTIVITIES, THE GENERAL CONTRACTOR SHALL SCHEDULE AND ATTEND A PRE-CONSTRUCTION CONFERENCE WITH THE CITY STORMWATER AND EROSION CONTROL DEPARTMENT, A REPRESENTATIVE OF THE ENGINEER, AND A REPRESENTATIVE OF THE OWNER.
- AT CRITICAL LOCATIONS WHERE PROPOSED ELEMENTS TIE INTO EXISTING CONDITIONS, CONTRACTOR SHALL FIELD VERIFY THAT THE FIELD SURVEY MATCHES THE DESIGN SURVEY, REPORTING DISCREPANCIES TO THE OWNER'S REPRESENTATIVE IMMEDIATELY. TIE-IN LOCATIONS TO FIELD VERIFY ARE INDICATED ON THE PLANS AND MAY INCLUDE BUT ARE NOT LIMITED TO UTILITY CONNECTIONS, PAVEMENT, WALLS, OR FOUNDATIONS.
- CONTRACTOR SHALL PROVIDE POSITIVE DRAINAGE AWAY FROM BUILDING FOUNDATIONS. ANY DEVIATION FROM THE GRADING PLAN THAT WAS NOT APPROVED BY OWNER'S REPRESENTATIVE THROUGH RFIs, FIELD CHANGES, BULLETIN DRAWINGS, OR THROUGH OWNER REQUESTED CHANGES, THAT CAUSES WATER TO DRAIN TOWARDS THE BUILDING SHALL BE CORRECTED BY THE CONTRACTOR AT THEIR OWN COST.
- CONTRACTOR SHALL PROVIDE POSITIVE STORMWATER FLOW TO KEEP WATER FROM POOLING ALONG CURBS AND NON-PERVIOUS PAVED AREAS.
- CONTRACTOR SHALL ADJUST RIM ELEVATIONS OF EXISTING MANHOLES, METERS, VALVES, ETC. AS REQUIRED TO MEET NEW FINISHED GRADES.
- ALL GRADIENT ON SIDEWALKS ALONG THE ADA ROUTE SHALL HAVE A MAXIMUM LONGITUDINAL SLOPE OF 5% (1:20) AND A MAXIMUM CROSS SLOPE OF 2% (1:48). RAMP CONDITIONS SHALL HAVE A MAXIMUM LONGITUDINAL SLOPE OF 8.33% (1:12) AND A MAXIMUM CROSS SLOPE OF 2% (1:48). ON CURVED SIDEWALKS AND RAMPS, MAXIMUM LONGITUDINAL SLOPE SHALL BE MEASURED USING THE INSIDE/MOST STRINGENT PART OF THE CURVE AND MAXIMUM LONGITUDINAL RUNS ON RAMPS SHALL BE MEASURED USING THE OUTSIDE PART OF THE CURVE. MAXIMUM SLOPE IN ANY DIRECTION ON AN ADA PARKING STALL OR ACCESS AISLE SHALL BE 2% (1:48). CONTRACTOR SHALL REVIEW AND VERIFY THE GRADIENT IN THE FIELD ALONG THE ADA ROUTES PRIOR TO PLACING CONCRETE OR BITUMINOUS PAVEMENT. CONTRACTOR SHALL NOTIFY THE DESIGN PROFESSIONAL IMMEDIATELY IF THERE IS A DISCREPANCY BETWEEN THE GRADIENT IN THE FIELD VERSUS THE DESIGN GRADIENT. COORDINATE ALL WORK WITH PAVING CONTRACTOR.
 - 5'X5' LANDING WITH A MAXIMUM OF 2% SLOPE IN ANY DIRECTION AT ALL DOORS.
 - ALL ADA CROSSWALK TO BE A MAXIMUM OF 5% SLOPE LONGITUDINAL AND 2% SLOPE CROSS SECTION
- PROVIDE A MINIMUM OF [0.5%] CROSS SLOPE AND [1.75%] MAXIMUM CROSS SLOPE ON WALKWAYS, LANDINGS, AND TRAILS IN A MANNER THAT ENSURES POSITIVE DRAINAGE AND AVOIDS POOLING ON, OR ADJACENT TO, THESE SURFACES.
- APPROVAL OF THIS PLAN IS NOT AN AUTHORIZATION TO GRADE ADJACENT PROPERTIES. WHEN FIELD CONDITIONS WARRANT OFF-SITE GRADING, WRITTEN PERMISSION AND TEMPORARY CONSTRUCTION EASEMENT MUST BE OBTAINED IN WRITING FROM THE AFFECTED PROPERTY OWNERS.
- SOIL UNDER BUILDINGS, PAVED AREAS AND WITHIN SLOPES GREATER THAN 3:1 (H:V) SHALL BE APPROVED, PLACED AND COMPACTED AS RECOMMENDED BY THE GEOTECHNICAL ENGINEER.
- ALL LANDSCAPE ISLANDS SHALL BE GRADED FOR POSITIVE DRAINAGE WITH NO LOW SPOTS ALLOWING WATER TO BE TRAPPED.
- TRANSFORMER POLES SHALL BE PROTECTED SUCH THAT NO GRADING OPERATIONS SHALL BE PERFORMED WITHIN [25'] OF A TRANSMISSION POLE AND CLEARANCE REQUIREMENTS ARE MET.
- CONTRACTOR TO FOLLOW DRAINAGE PATTERNS AND INSTALL SPILL CURB WHERE APPROPRIATE.
- ALL UNDERGROUND UTILITIES REQUIRE AS-BUILT SURVEY. GENERAL CONTRACTOR RESPONSIBLE TO COORDINATE WITH LOCAL APJ ON AS-BUILT REQUIREMENTS.

BENCHMARKS:

TBM 1:
MAG NAIL N: 359314.774 E:2739270.365 Z: 567.841

TBM 2:
MAG NAIL N: 358644.911 E:2739283.301 Z: 561.909

TBM 3:
MAG NAIL N: 359055.569 E: 2738701.146 Z:563.949

TBM 4:
MAG NAIL N: 359059.999 E: 2738298.719 Z: 561.719



McADAMS

The John R. McAdams Company, Inc.
4400 State Highway 121, Suite 800
Lewisville, Texas 75056


phone 972. 436. 9712
fax 972. 436. 9715
TBPE: F-19762 TBPELS: F-10194440
TBAE: BR3185
www.mcadamsco.com

CLIENT

EXPRESS OIL CHANGE & TIRE ENGINEERS
300 S DEWEY AVE.
WAGONER, OK 74467
205-397-1142
JUSTIN DUCK



EXPRESS OIL - WAGONER, OK
CONSTRUCTION DRAWINGS
300 S DEWEY AVENUE
WAGONER, OK, 74467

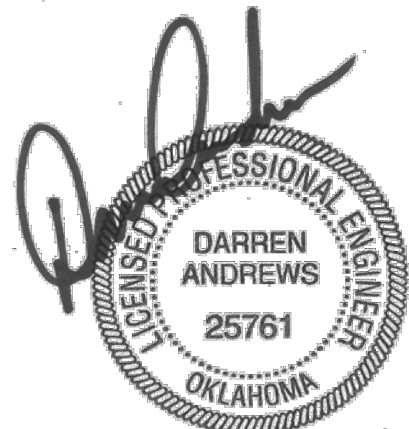

05/01/2026

REVISIONS

NO.	DATE	REVISIONS PER CITY COMMENTS
1	03. 26. 2026	REVISIONS PER CITY COMMENTS
2	03. 30. 2026	REVISIONS PER CITY COMMENTS


PLAN INFORMATION

PROJECT NO. EXO25005
FILENAME EXO25005-G1
CHECKED BY BY
DRAWN BY KZ
SCALE 1" = 20'
DATE 05-01-2026


SHEET

GRADING PLAN

C3.00

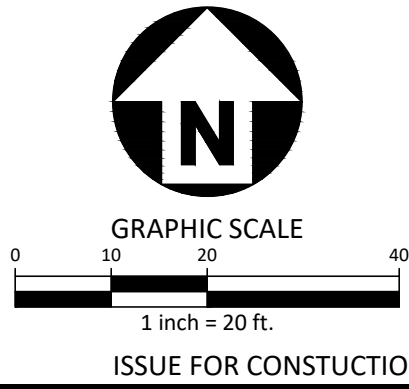

Z:\Drive Projects\EX01\EX025005\04-Production\Engineering\Current Drawings\Sheets\EX025005-EDAM.dwg, 5/1/2026, 4:54:37 PM, Rodrigo Lopez

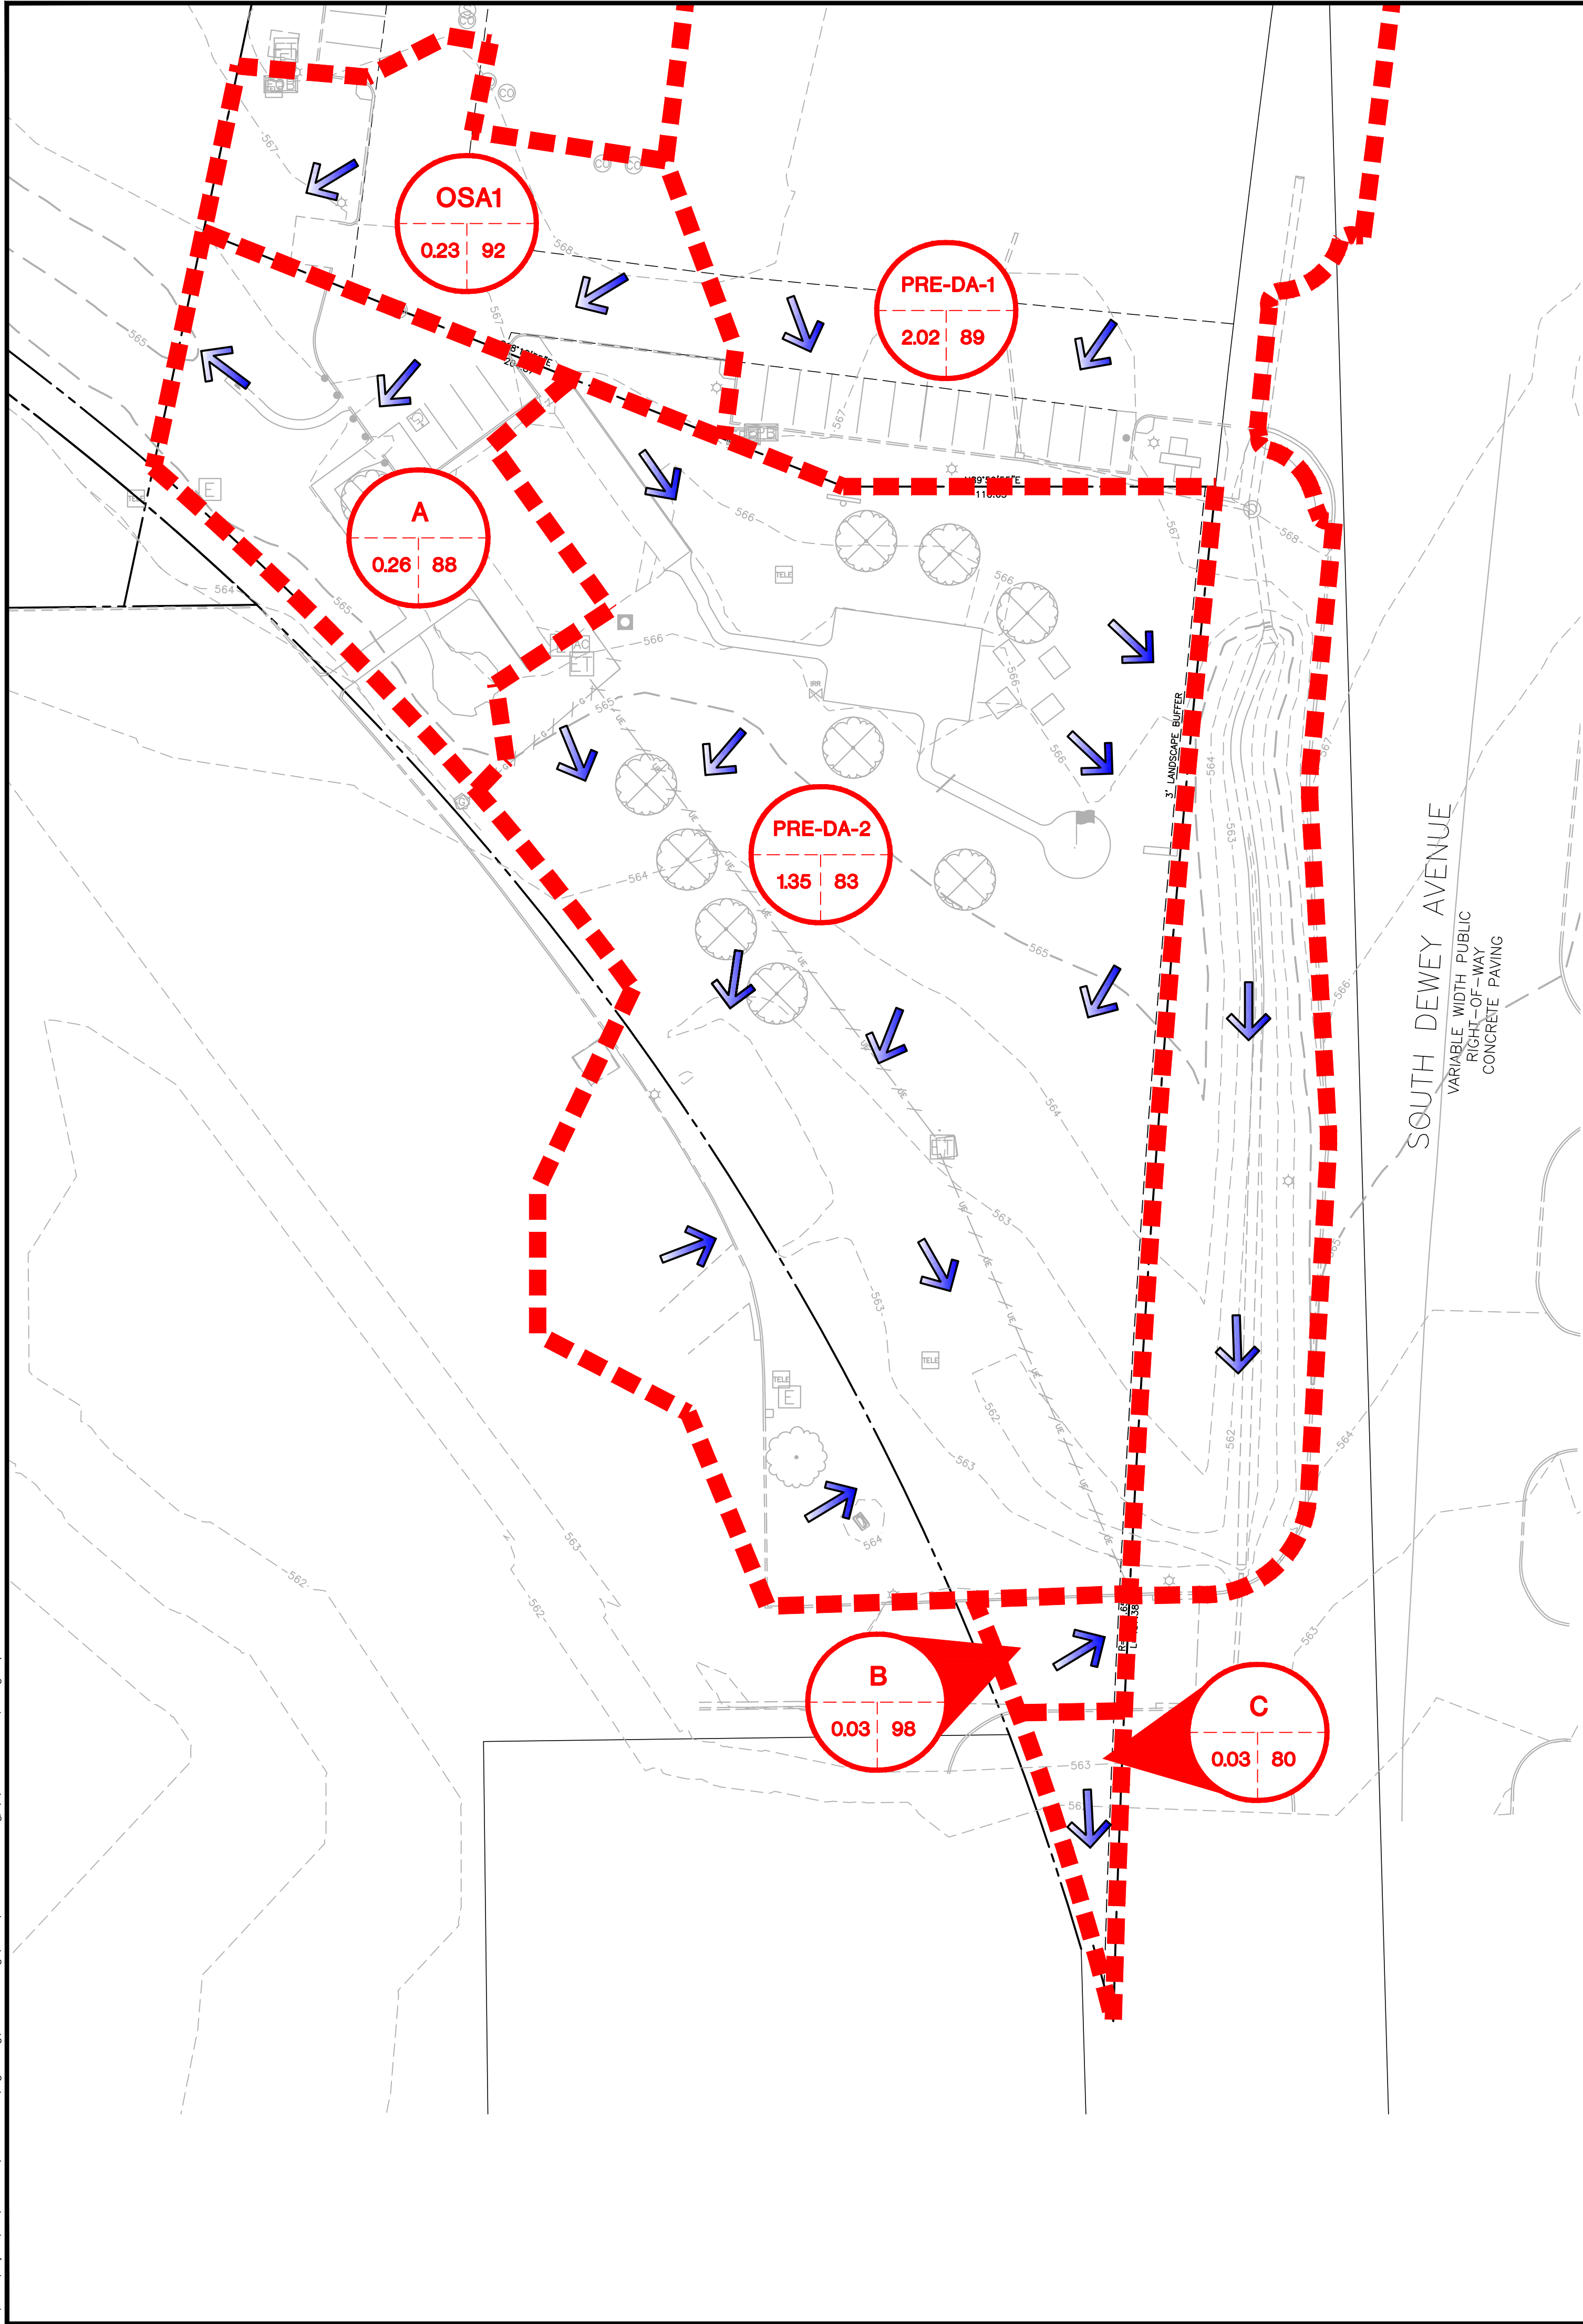

LEGEND

DRAINAGE AREA IN ACRES

DRAINAGE AREA ID

CN VALUE

PROPERTY LINE

DRAINAGE AREA LIMITS

DRAINAGE ARROW

WEIGHTED CN VALUES					
Drainage Area	Grass (sf)	Building (sf)	Pavement (sf)	Total Area (sf)	Weighted CN Value
A	6227.51	1202.25	4110.12	11539.88	88
B	N/A	N/A	1333.37	1333.37	98
C	1354.07	N/A	N/A	1354.07	80
OSA1	3088.59	N/A	6988.61	10077.20	92
PRE-DA-1	44053.56	7449.4334	36486.976	87989.97	89
PRE-DA-2	49548.88	2245.1111	7092.90	58886.89	83
TOTAL	104272.61	10896.79	56011.98	171181.38	87

Formula:
$$\frac{(Grass\ SF * 80) + (Building\ SF * 98) + (Pavement\ SF * 98)}{Total\ Area\ SF}$$

McAdams

The John R. McAdams Company, Inc.

4400 State Highway 121, Suite 800

Lewisville, Texas 75056

phone 972. 436. 9712

fax 972. 436. 9715

TBPE: F-19762 TBPELS: F-10194440

TBAE: BR3185

www.mcadamsco.com

CLIENT

EXPRESS OIL CHANGE & TIRE ENGINEERS

300 S DEWEY AVE.

WAGONER, OK 74467

205-397-1142

JUSTIN DUCK

EXPRESS

OIL CHANGE

10 MINUTE SERVICE

TIRE

ENGINEERS

FULL SERVICE AUTO CARE

EXPRESS OIL - WAGONER, OK
CONSTRUCTION DRAWINGS
300 S DEWEY AVENUE
WAGONER, OK, 74467

DARREN ANDREWS

25761

OKLAHOMA

05/01/2026

REVISIONS

NO.	DATE	
1	03. 26. 2026	REVISIONS PER CITY COMMENTS
2	03. 30. 2026	REVISIONS PER CITY COMMENTS

PLAN INFORMATION

PROJECT NO.

EX025005

FILENAME

EX025005-EDAM

CHECKED BY

DA

DRAWN BY

KZ

SCALE

1" = 30'

DATE


05-01-2026

SHEET

EXISTING DRAINAGE AREA MAP

C3.01

Z:\Drive Projects\EX01\EX025005\04-Production\Engineering\Current Drawings\Sheets\EX025005-PDAM.dwg, 5/1/2026, 4:54:52 PM, Rodrigo Lopez

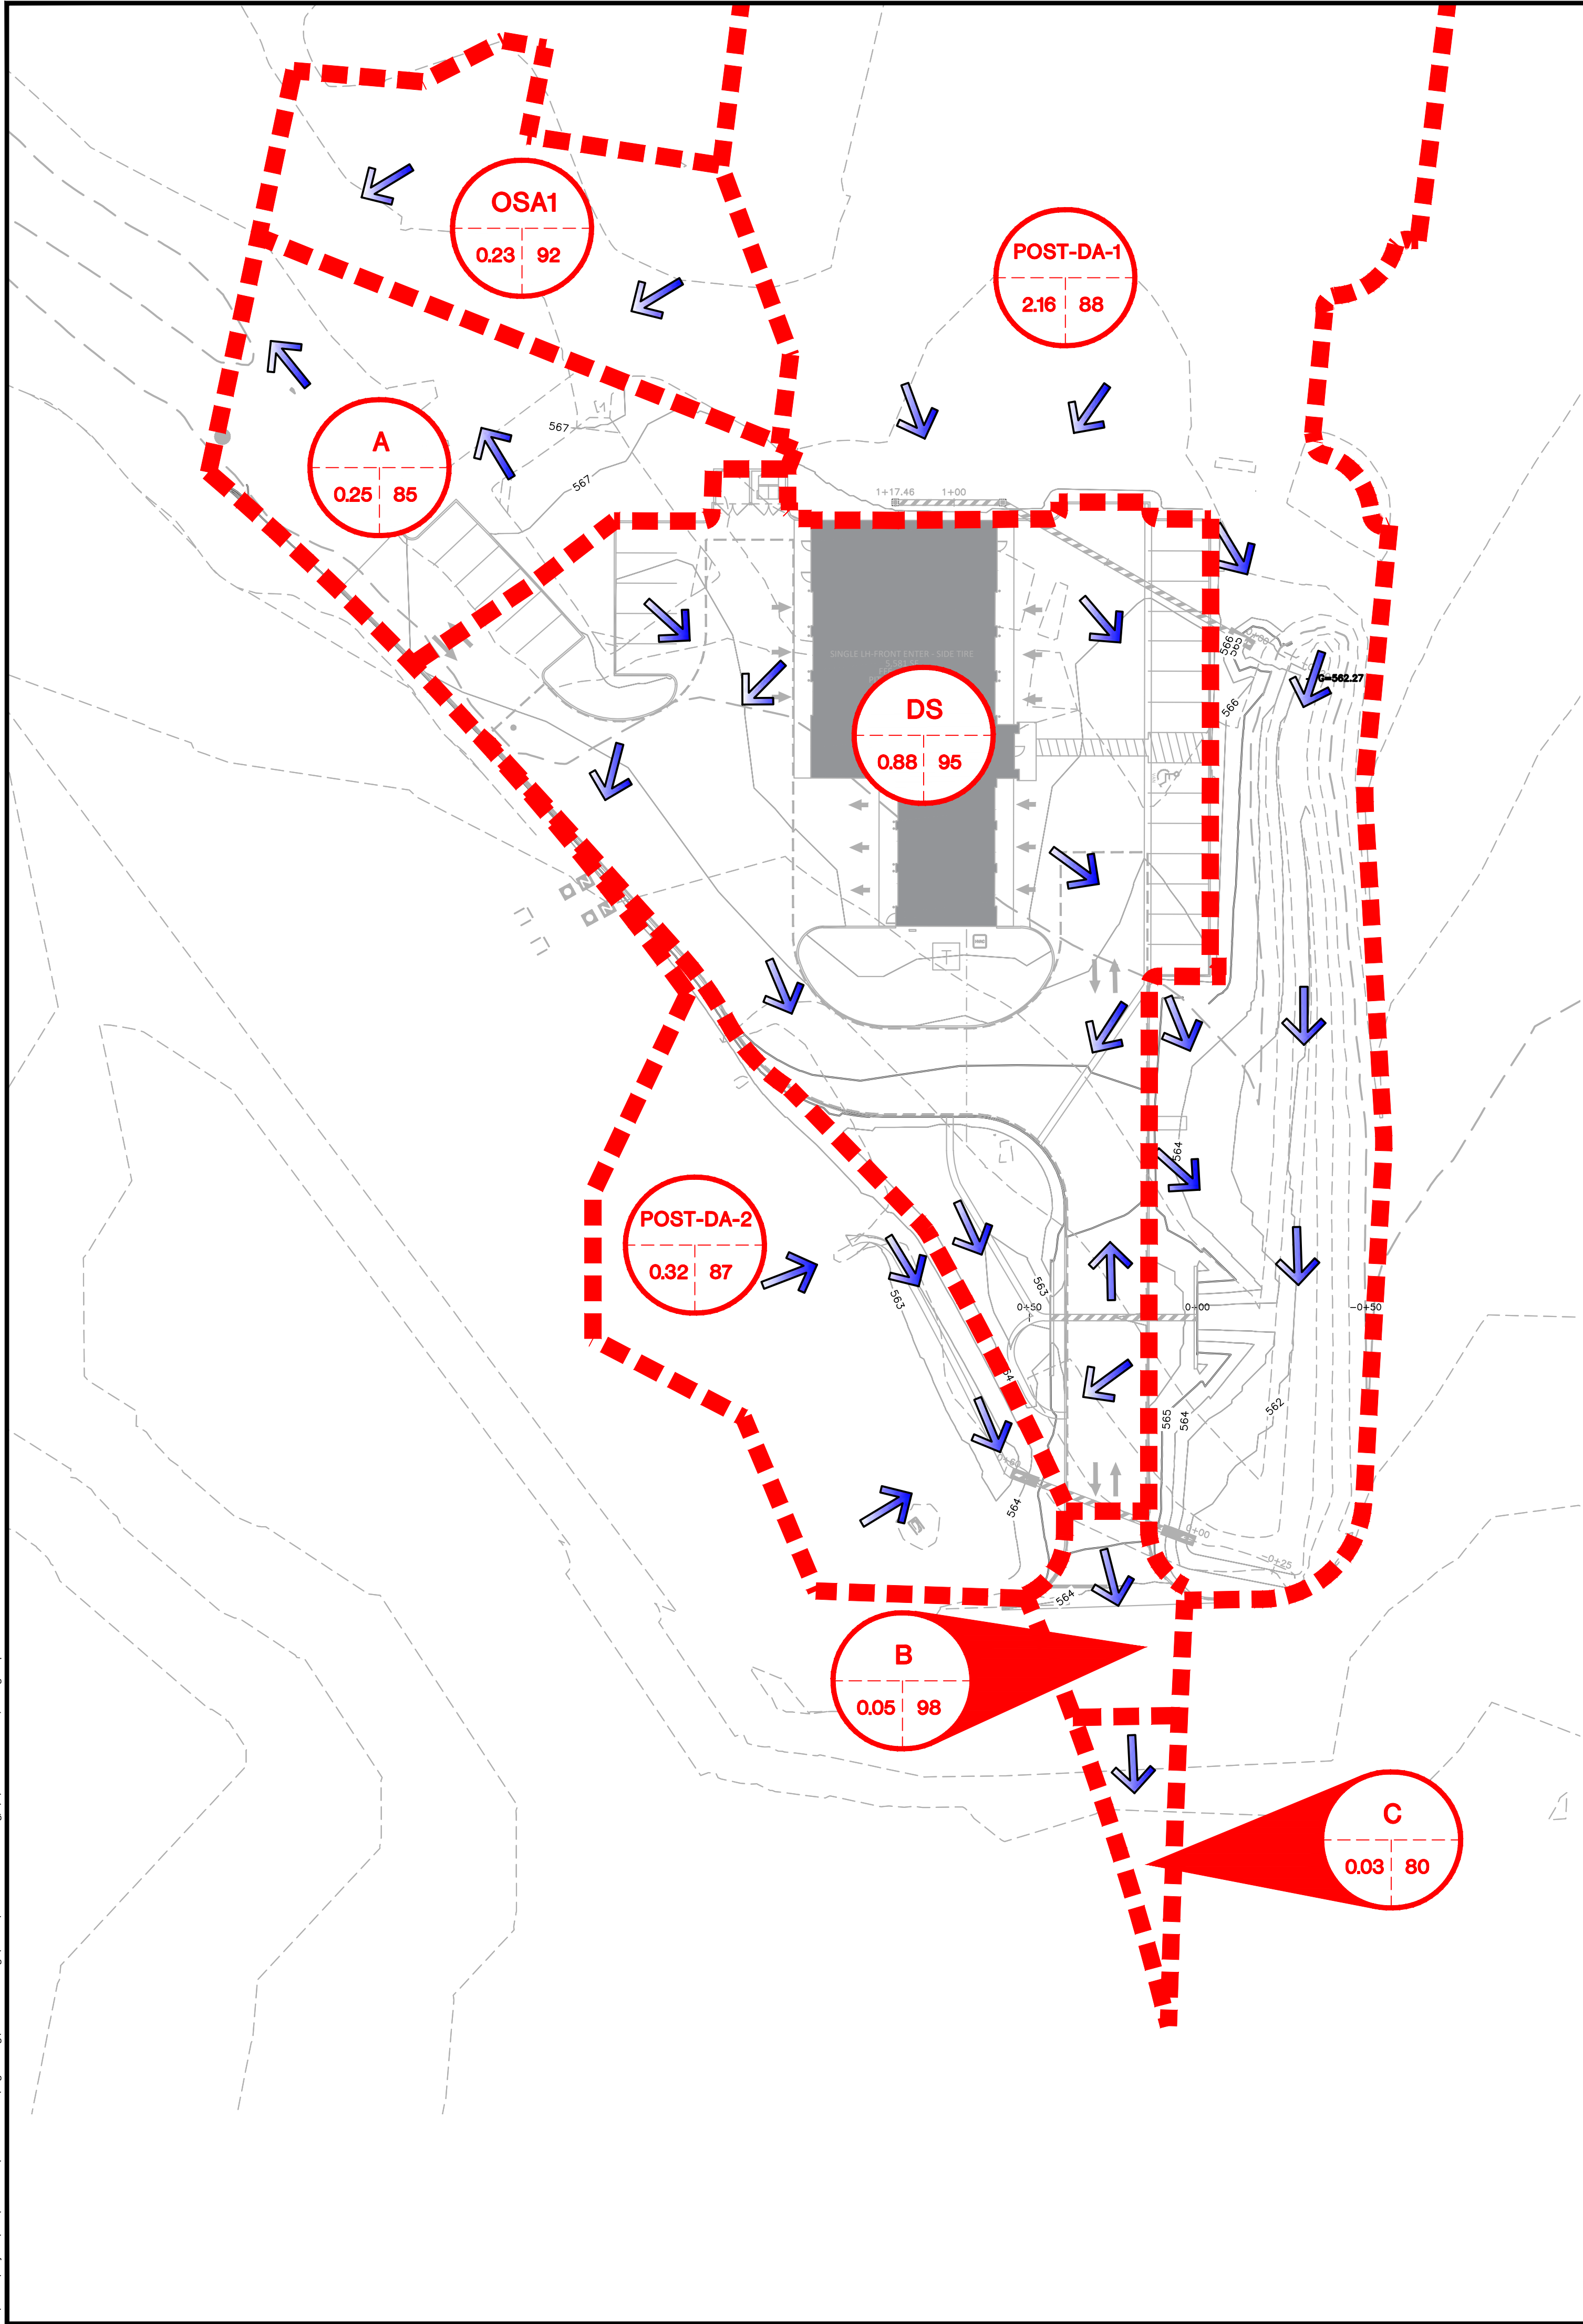

WEIGHTED CN VALUES					
Drainage Area	Grass (sf) 80.00	Building (sf) 98.00	Pavement (sf) 98.00	Total Area (sf)	Weighted CN Value
A	7633.40	N/A	3260.26	10893.67	85
B	N/A	N/A	2126.69	2126.69	98
C	1358.11	N/A	N/A	1358.11	80
OSA1	3088.59	N/A	6988.61	10077.20	92
POST-DA-1	49982.66	7449.43	36486.98	93919.07	88
POST-DA-2	8446.19	N/A	5647.02	14093.21	87
Developed Site (DS)	6350.57	5585.76	26395.22	38331.5515	95
TOTAL	226534.93	44779.82	254963.32	526002.07	90

Formula:
$$\frac{(Grass\ SF * 80) + (Building\ SF * 98) + (Pavement\ SF * 98)}{Total\ Area\ SF}$$

LEGEND

DRAINAGE AREA ID: X


DRAINAGE AREA IN ACRES: 100

CN VALUE: 85

PROPERTY LINE: - - - - -

DRAINAGE AREA LIMITS: - - - - -

DRAINAGE ARROW: →

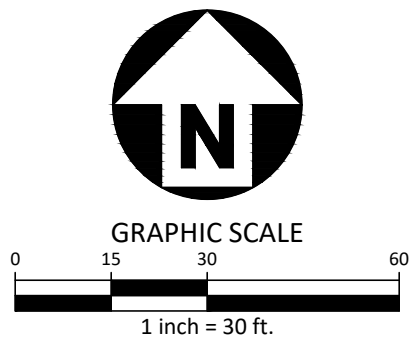

McADAMS

The John R. McAdams Company, Inc.
4400 State Highway 121, Suite 800
Lewisville, Texas 75056

phone 972. 436. 9712
fax 972. 436. 9715
TBPE: F-19762 TBPELS: F-10194440
TBAE: BR3185
www.mcadamsco.com

CLIENT

EXPRESS OIL CHANGE & TIRE ENGINEERS
300 S DEWEY AVE.
WAGONER, OK 74467
205-397-1142
JUSTIN DUCK

EXPRESS OIL CHANGE
10 MINUTE SERVICE

TIRE ENGINEERS
FULL SERVICE AUTO CARE

EXPRESS OIL - WAGONER, OK
CONSTRUCTION DRAWINGS
300 S DEWEY AVENUE
WAGONER, OK, 74467

05/01/2026

REVISIONS		
NO.	DATE	
1	03-26-2026	REVISIONS PER CITY COMMENTS
2	03-30-2026	REVISIONS PER CITY COMMENTS


PLAN INFORMATION

PROJECT NO. EXO25005
FILENAME EXO25005-PDAM
CHECKED BY DA
DRAWN BY KZ
SCALE 1" = 30'
DATE 05-01-2026

SHEET

PROPOSED DRAINAGE AREA MAP

C3.02

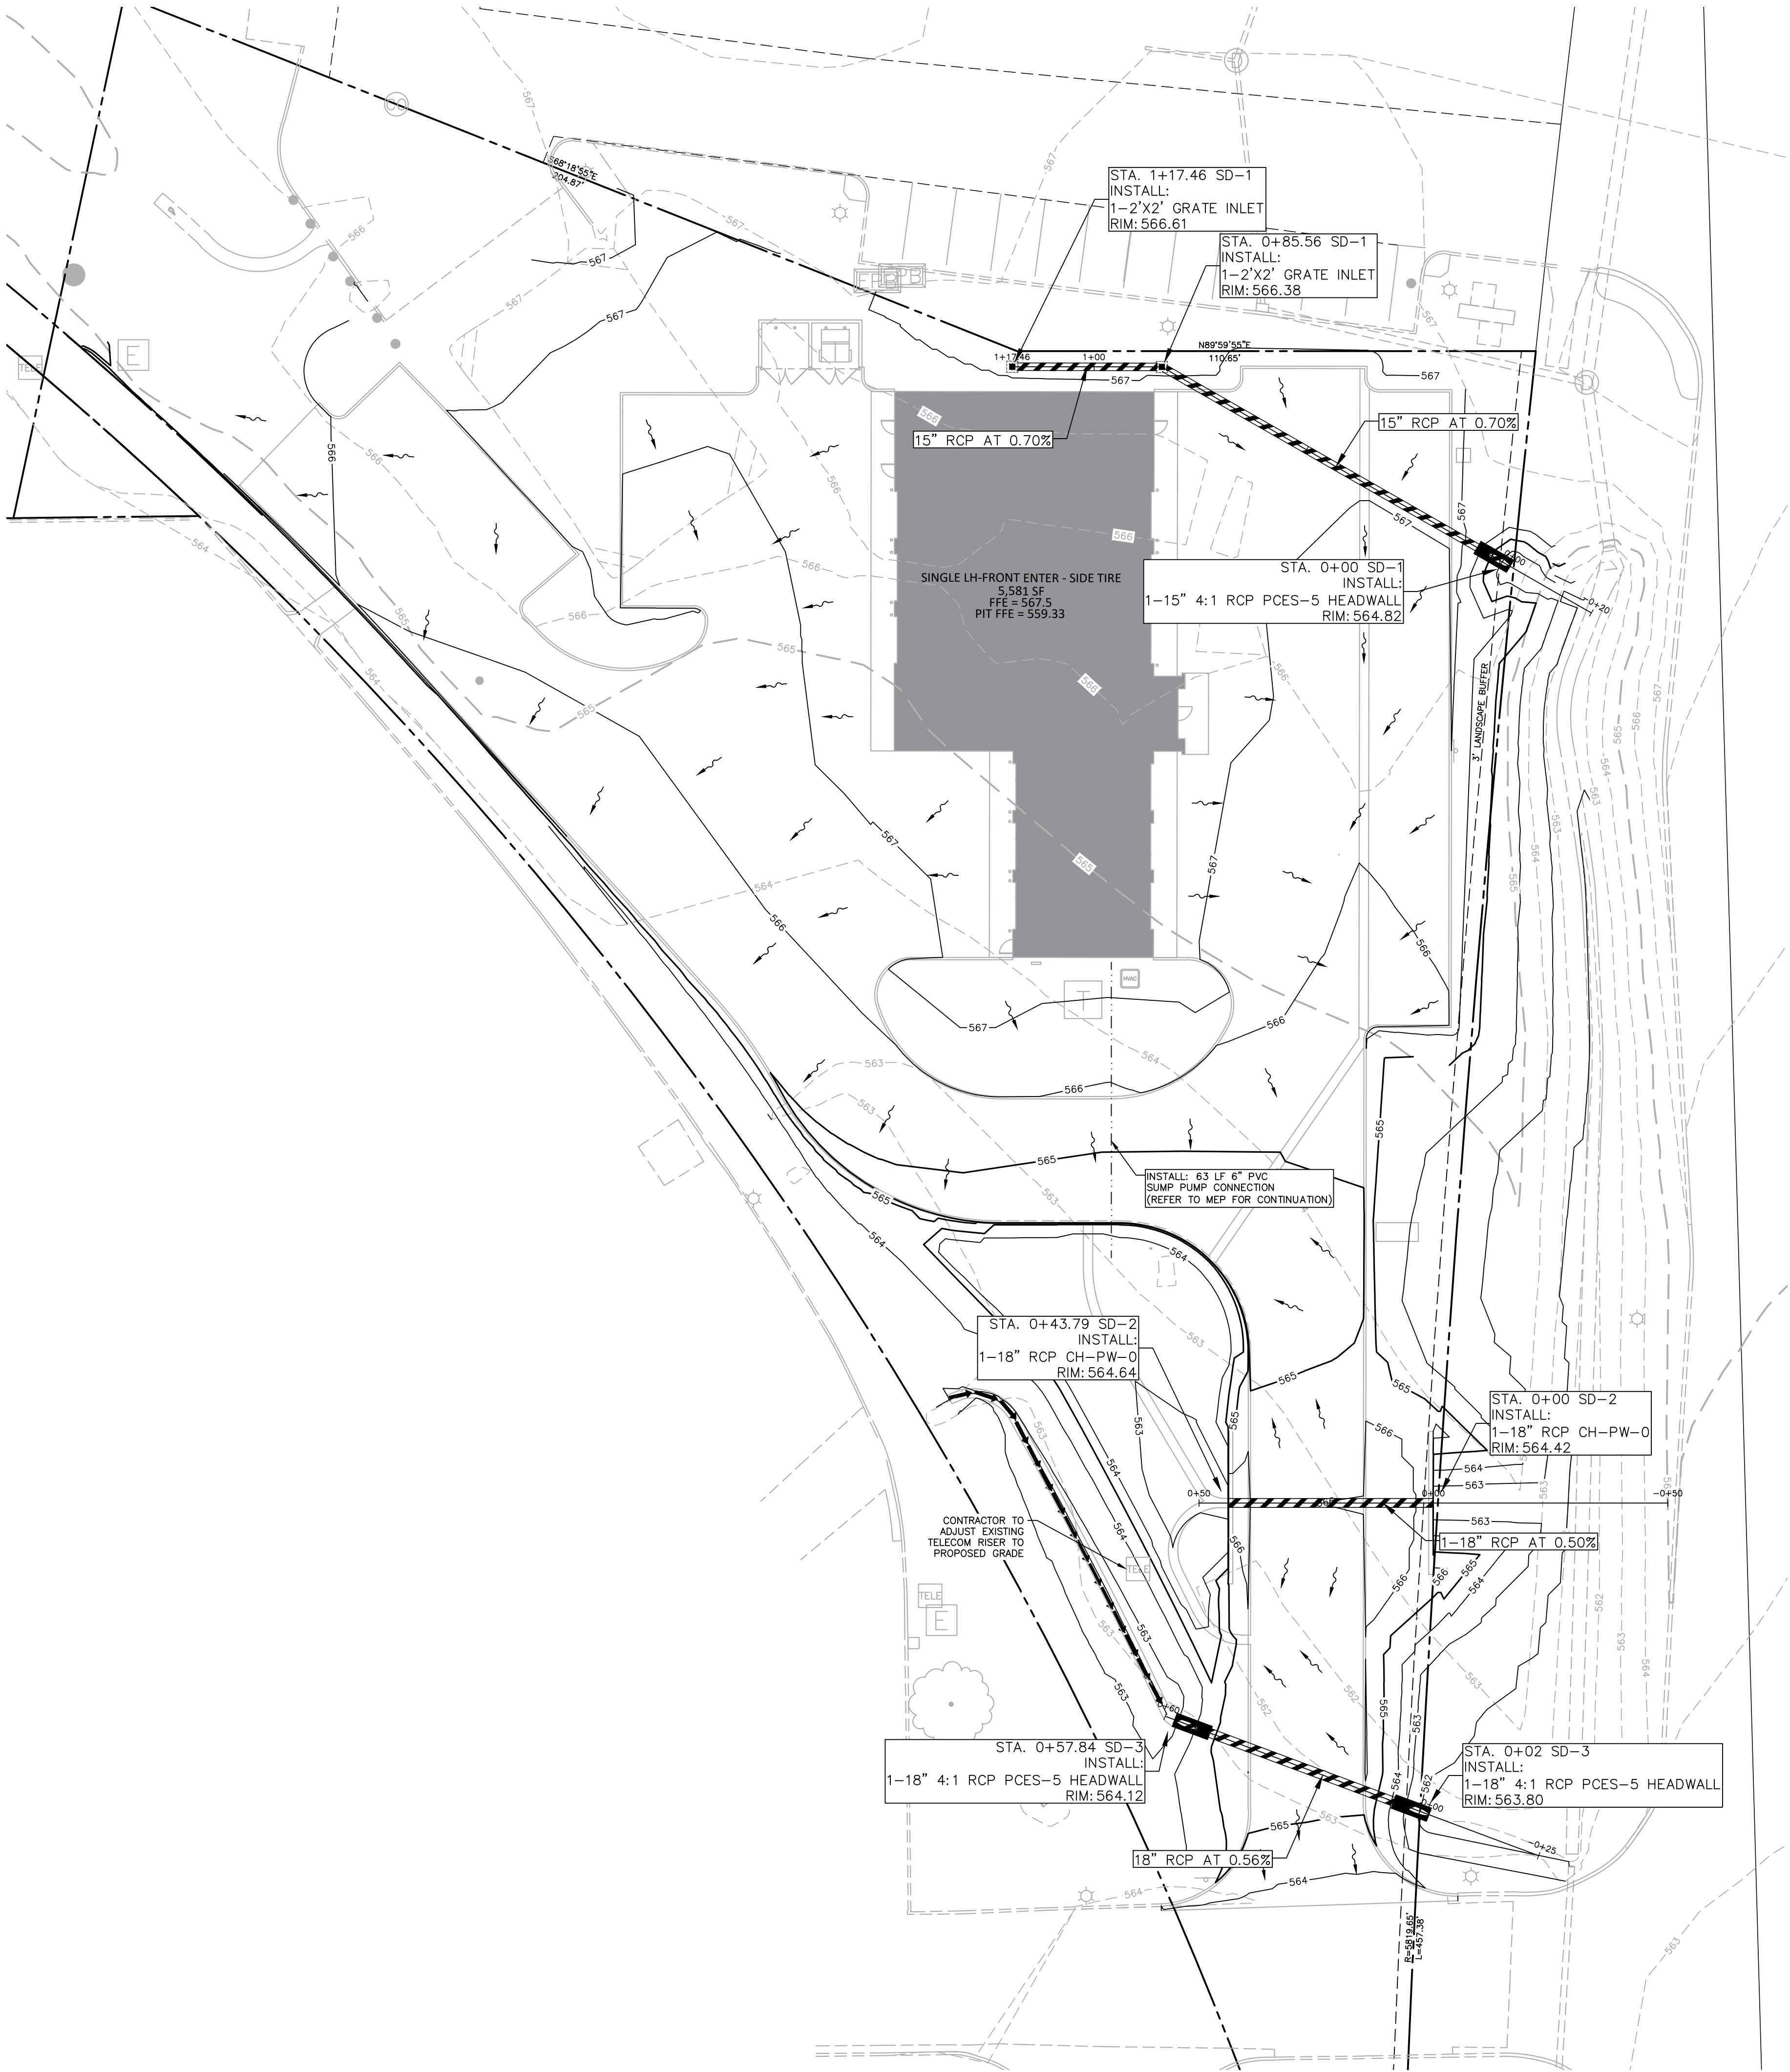


BENCHMARKS:
TBM 1:
MAG NAIL N: 359314.774 E:2739270.365 Z: 567.841

TBM 2:
MAG NAIL N: 358644.911 E:2739283.301 Z: 561.909

TBM 3:
MAG NAIL N: 359055.569 E: 2738701.146 Z:563.949


TBM 4:
MAG NAIL N: 359059.999 E: 2738298.719 Z: 561.719

STORM LEGEND

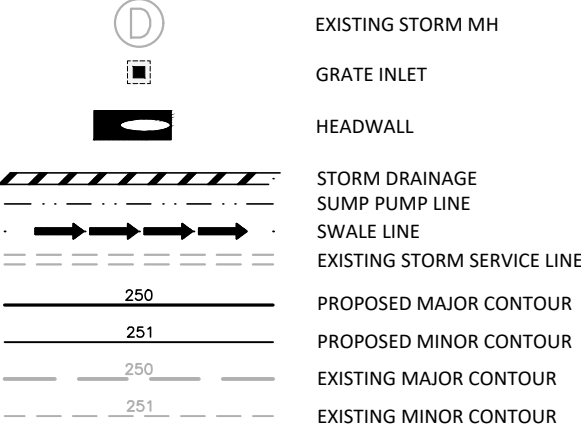

GENERAL NOTES:

1. PRIOR TO BEGINNING GRADING ACTIVITIES, THE GENERAL CONTRACTOR SHALL SCHEDULE AND ATTEND A PRE-CONSTRUCTION CONFERENCE WITH THE CITY STORMWATER AND EROSION CONTROL DEPARTMENT, A REPRESENTATIVE OF THE ENGINEER, AND A REPRESENTATIVE OF THE OWNER.
2. AT CRITICAL LOCATIONS WHERE PROPOSED ELEMENTS TIE INTO EXISTING CONDITIONS, CONTRACTOR SHALL FIELD VERIFY THAT THE FIELD SURVEY MATCHES THE DESIGN SURVEY, REPORTING DISCREPANCIES TO THE OWNER'S REPRESENTATIVE IMMEDIATELY. TIE-IN LOCATIONS TO FIELD VERIFY ARE INDICATED ON THE PLANS AND MAY INCLUDE BUT ARE NOT LIMITED TO UTILITY CONNECTIONS, PAVEMENT, WALLS, OR FOUNDATIONS.
3. CONTRACTOR SHALL PROVIDE POSITIVE DRAINAGE AWAY FROM BUILDING FOUNDATIONS. ANY DEVIATION FROM THE GRADING PLAN THAT WAS NOT APPROVED BY OWNER'S REPRESENTATIVE THROUGH RFI'S, FIELD CHANGES, BULLETIN DRAWINGS, OR THROUGH OWNER REQUESTED CHANGES, THAT CAUSES WATER TO DRAIN TOWARDS THE BUILDING SHALL BE CORRECTED BY THE CONTRACTOR AT THEIR OWN COST.
4. CONTRACTOR SHALL PROVIDE POSITIVE STORMWATER FLOW TO KEEP WATER FROM POOLING ALONG CURBS AND NON-PERVIOUS PAVED AREAS.
5. CONTRACTOR SHALL ADJUST RIM ELEVATIONS OF EXISTING MANHOLES, METERS, VALVES, ETC. AS REQUIRED TO MEET NEW FINISHED GRADES.
6. ALL LANDSCAPE ISLANDS SHALL BE GRADED FOR POSITIVE DRAINAGE WITH NO LOW SPOTS ALLOWING WATER TO BE TRAPPED.
7. CONTRACTOR TO FOLLOW DRAINAGE PATTERNS AND INSTALL SPILL CURB WHERE APPROPRIATE.
8. ALL UNDERGROUND UTILITIES REQUIRE AS-BUILT SURVEY. GENERAL CONTRACTOR RESPONSIBLE TO COORDINATE WITH LOCAL AHJ ON AS-BUILT REQUIREMENTS.

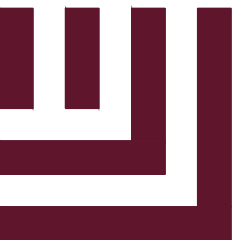

McADAMS

The John R. McAdams Company, Inc.
4400 State Highway 121, Suite 800
Lewisville, Texas 75056


phone 972. 436. 9712
fax 972. 436. 9715
TBPE: F-19762 TBPELS: F-10194440
TBAE: BR3185
www.mcadamsco.com

CLIENT

EXPRESS OIL CHANGE & TIRE ENGINEERS
300 S DEWEY AVE.
WAGONER, OK 74467
205-397-1142
JUSTIN DUCK



EXPRESS OIL - WAGONER, OK
CONSTRUCTION DRAWINGS
300 S DEWEY AVENUE
WAGONER, OK, 74467

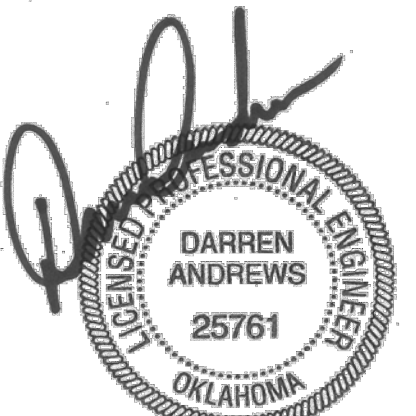

05/01/2026


REVISIONS		
NO.	DATE	
1	03.26.2026	REVISIONS PER CITY COMMENTS
2	03.30.2026	REVISIONS PER CITY COMMENTS

PLAN INFORMATION	
PROJECT NO.	EXO25005
FILENAME	EXO25005-G1
CHECKED BY	BY
DRAWN BY	KZ
SCALE	1" = 20'
DATE	05-01-2026

SHEET

STORM PLAN

C3.03

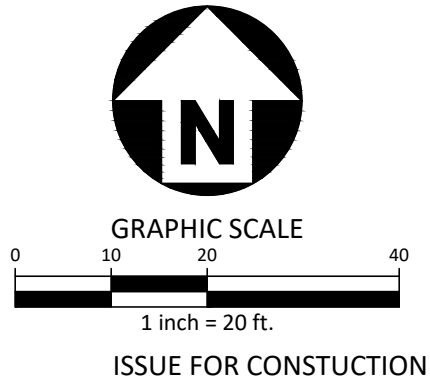



phone 972. 436. 9712
fax 972. 436. 9715
TBPE: F-19762 TBPELS: F-10194440
TBAE: BR3185
www.mcadamsco.com

EXPRESS OIL CHANGE & TIRE ENGINEERS
300 S DEWEY AVE.
WAGONER, OK 74467
205-397-1142
JUSTIN DUCK



001

002

<

NO.	DATE	
1	03. 26. 2026	REVISIONS PER CITY COMMENTS
2	03. 30. 2026	REVISIONS PER CITY COMMENTS

PROJECT NO.	EXO25005
FILENAME	EXO25005-G1
CHECKED BY	BY
DRAWN BY	KZ
SCALE	1" = 30'
DATE	05-01-2026


C3.04

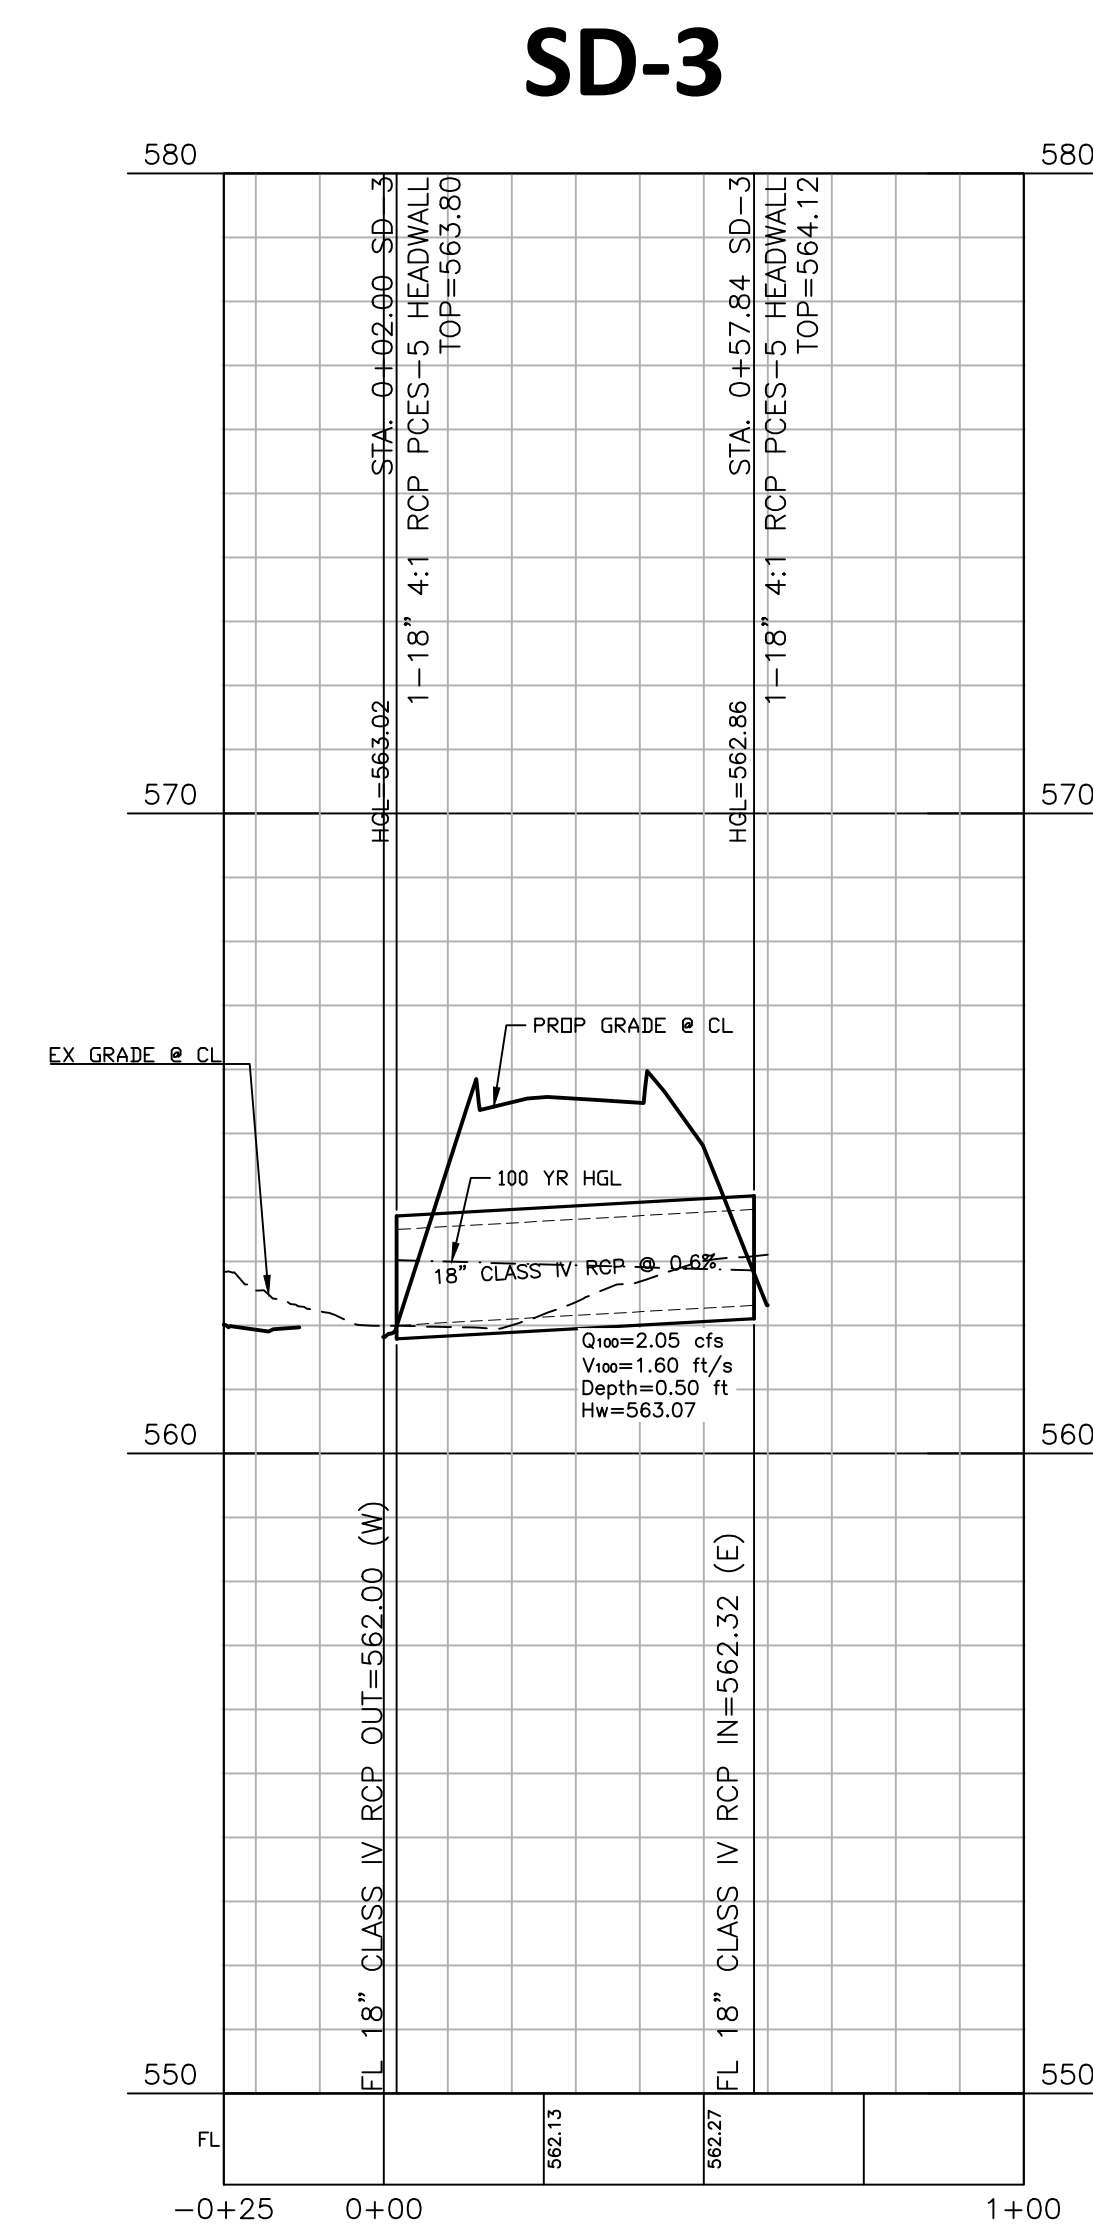

Hydrograph Report

Hydrology Studio v 3.0.0.41


File: pre-post.hys
01-15-2026

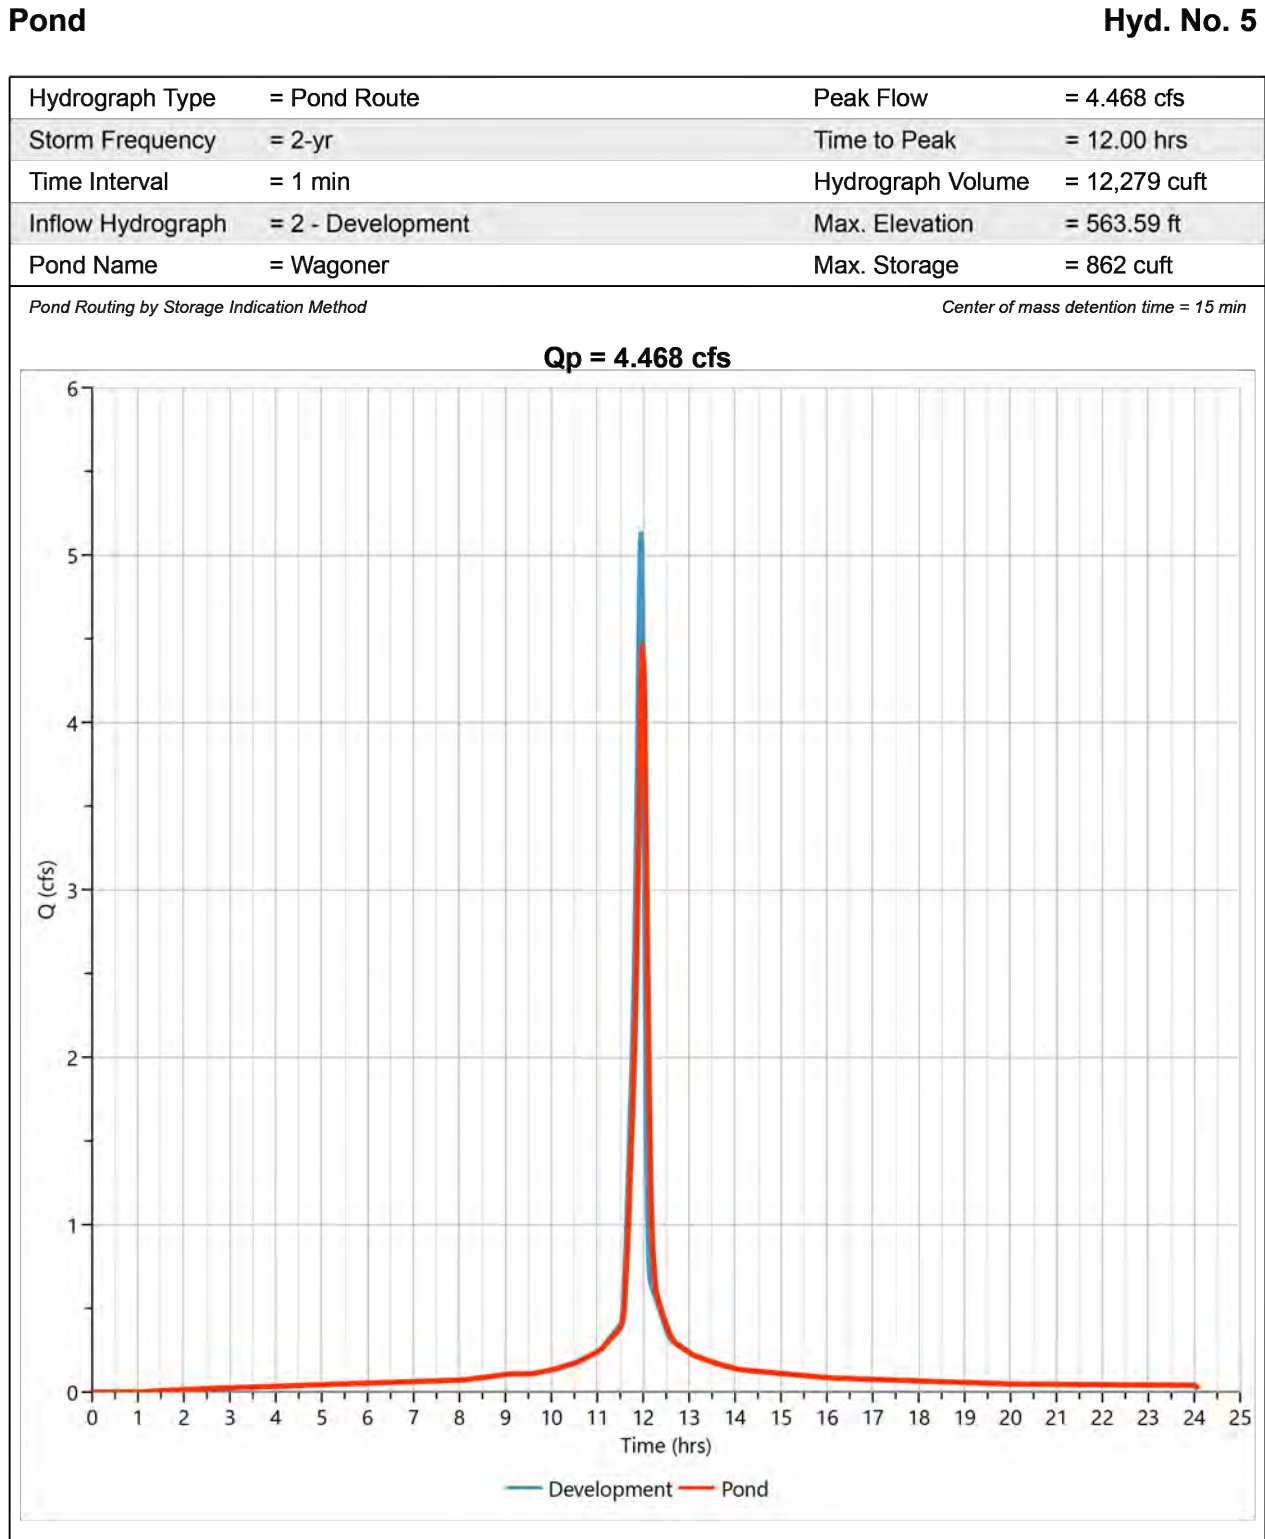

Hydrograph Report

Hydrology Studio v 3.0.0.41


File: pre-post.hys
01-15-2026

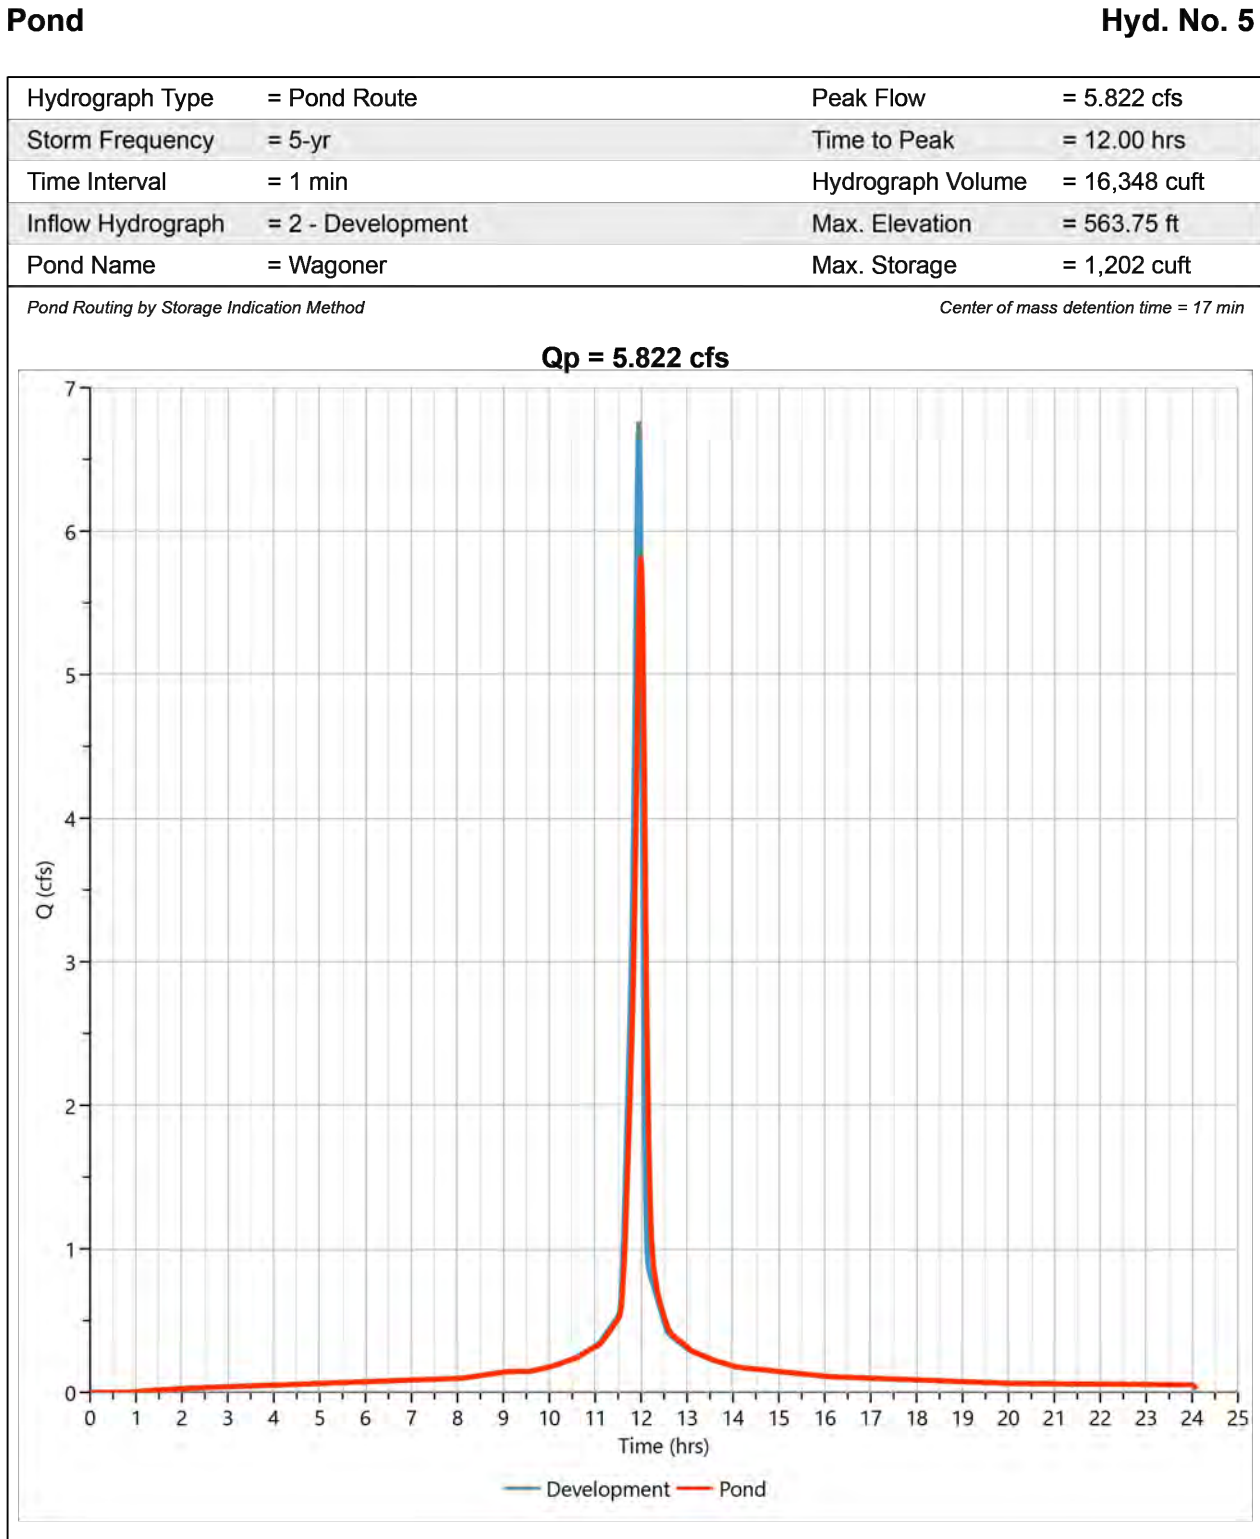

Hydrograph Report

Hydrology Studio v 3.0.0.41


File: pre-post.hys
01-15-2026

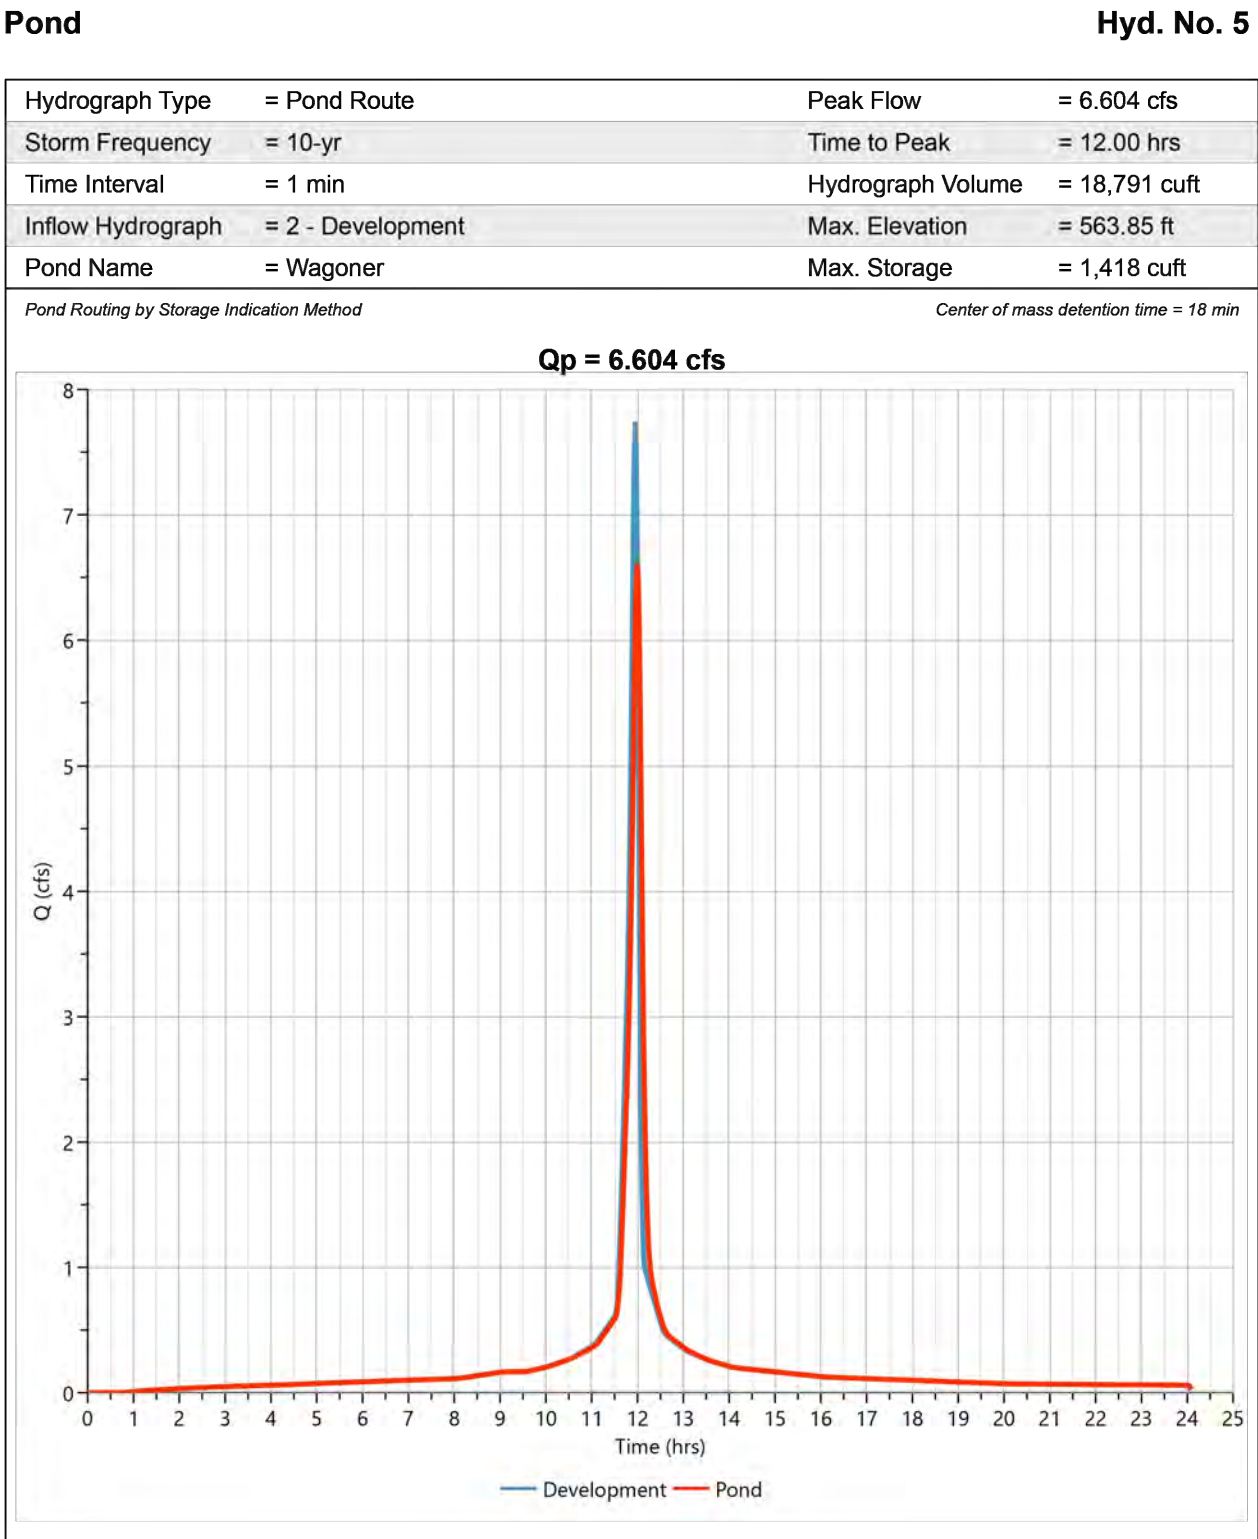

Hydrograph Report

Hydrology Studio v 3.0.0.41


File: pre-post.hys
01-15-2026

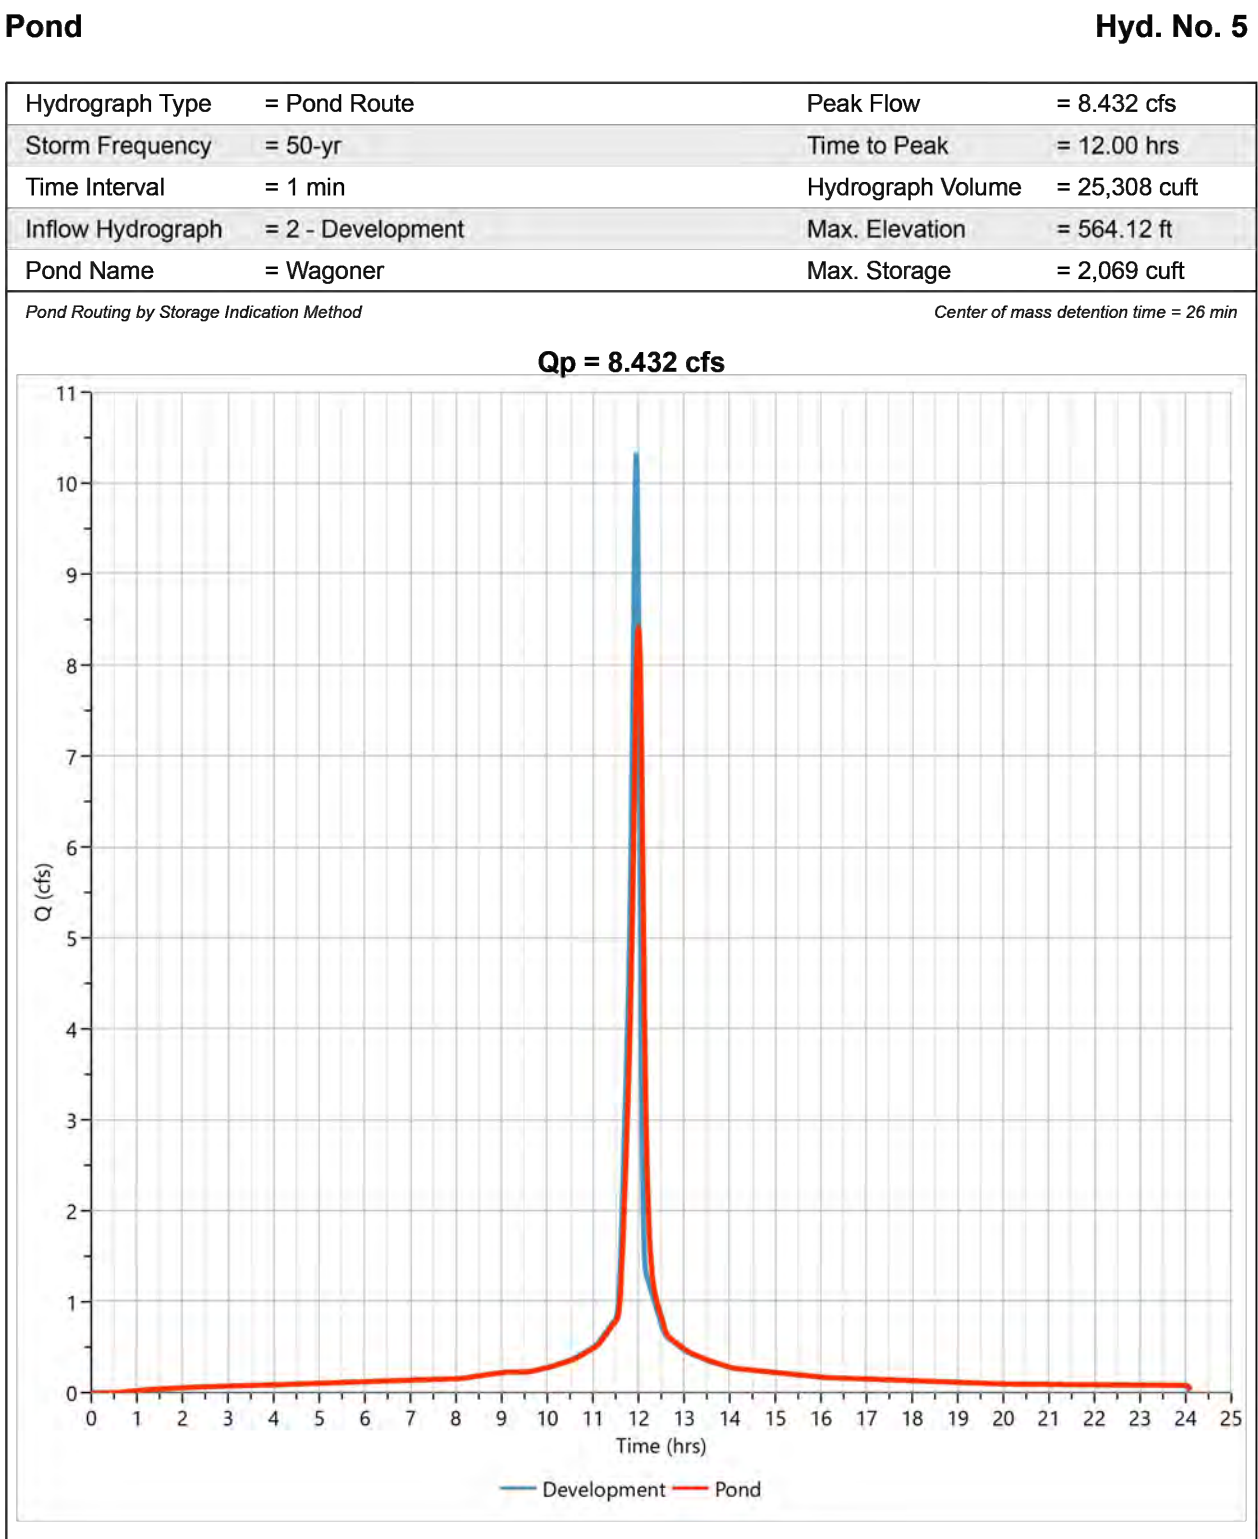

Hydrograph Report

Hydrology Studio v 3.0.0.41


File: pre-post.hys
01-15-2026

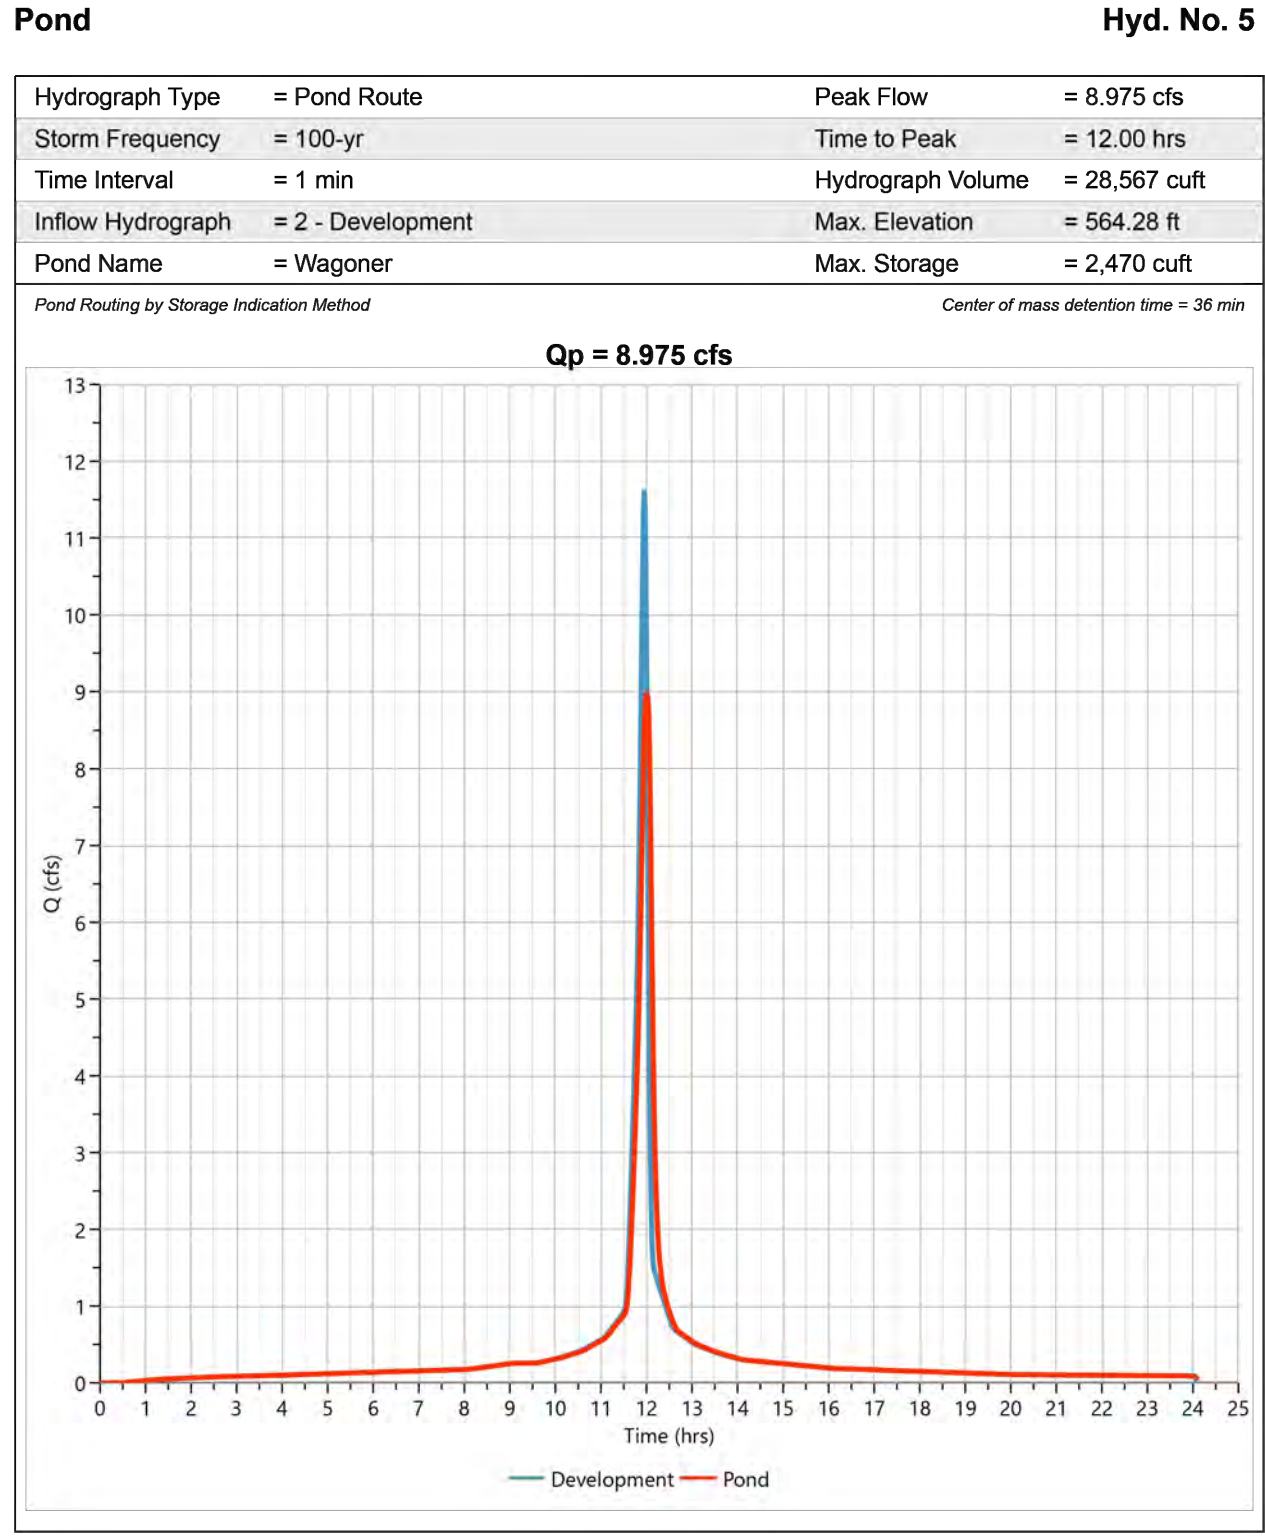

Pond Report

Hydrology Studio v 3.0.0.41

File: pre-post.hys
01-15-2026

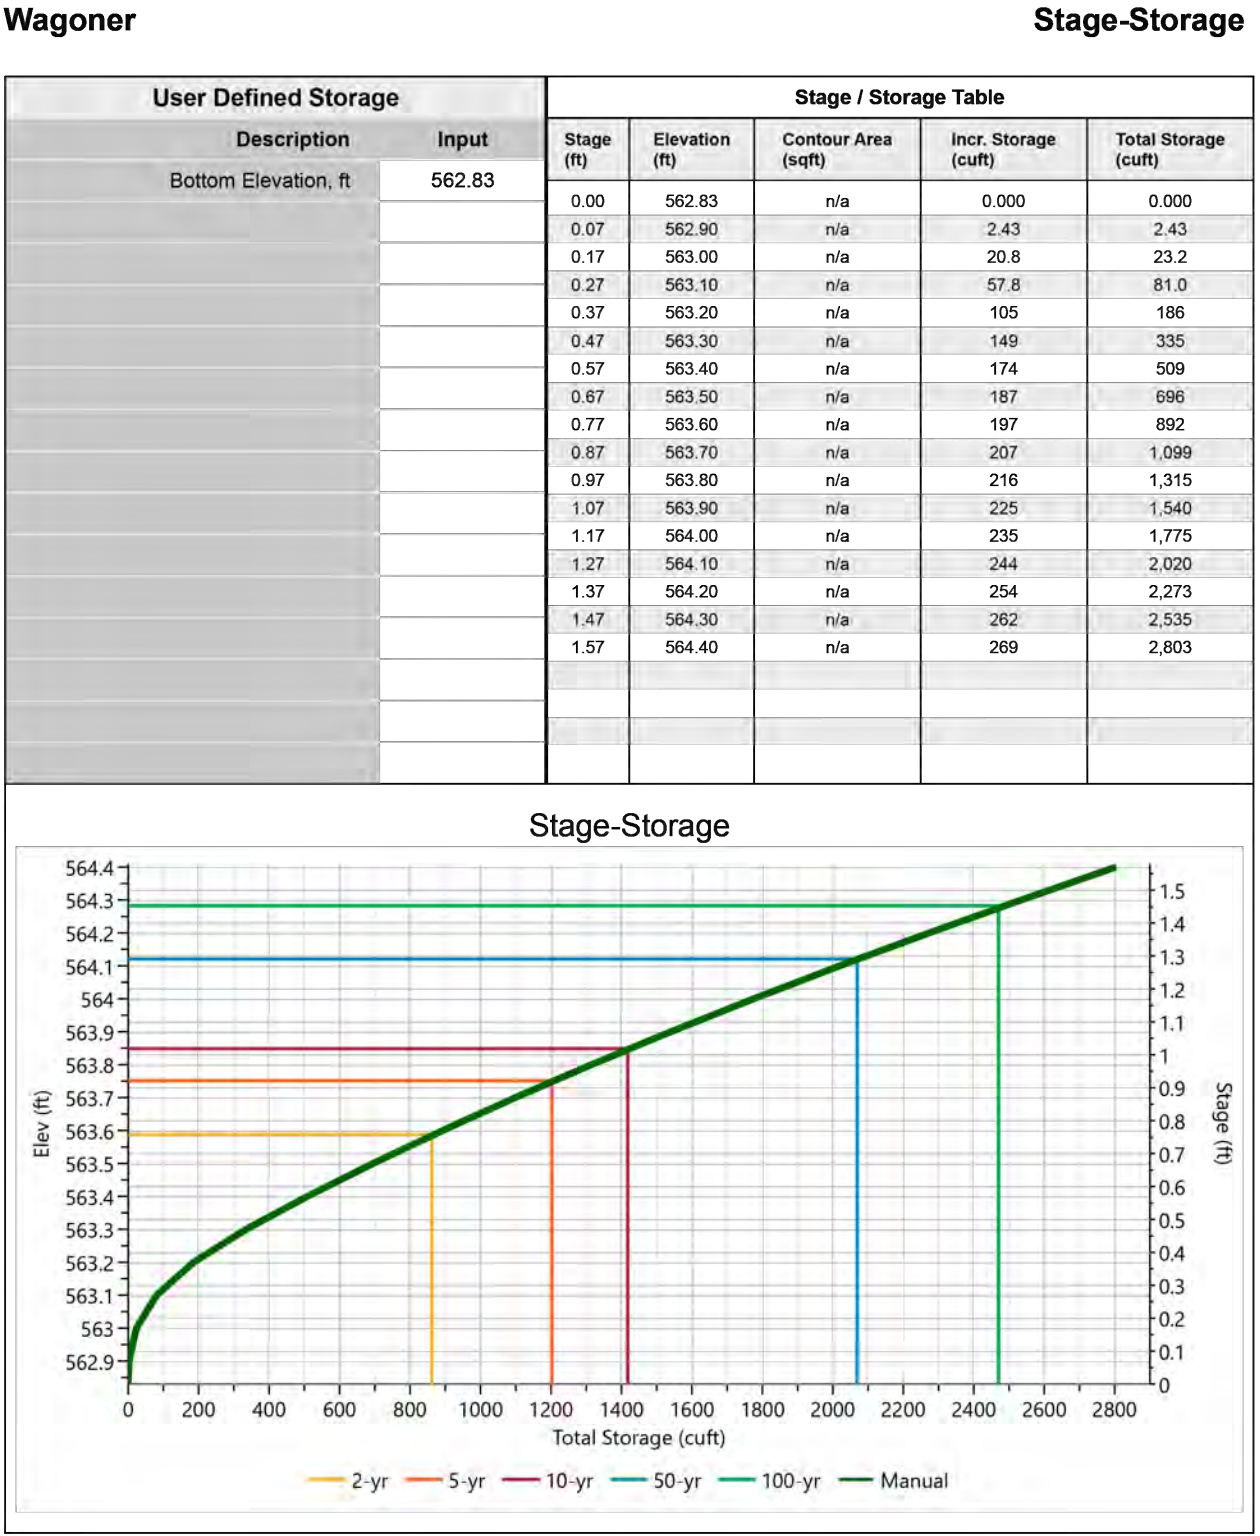

Pond Report

Hydrology Studio v 3.0.0.41

File: pre-post.hys
01-15-2026



Underground Detention Summary				
Design Storm	Stage (ft)	Storage (cf)	Target Release Rate (cfs)	Design Release Rate (cfs)
	562.82	0	0	0
2	563.59	862	4.01	4.47
5	563.75	1,202	5.71	5.82
10	563.85	1,418	6.74	6.60
50	564.12	2,069	9.46	8.43
100	564.28	2,470	10.81	8.98

GENERAL NOTES:

1. DETENTION CALCULATIONS WERE CONDUCTED USING THE SCS METHOD PER CITY OF WAGONER REQUIREMENTS.
2. TARGET DISCHARGE FOR THE REQUIRED DESIGN STORMS WAS DETERMINED FROM THE PRE-DEVELOPMENT FLOWS FOR THE AREA BEING DEVELOPED.
3. THE POND WAS DESIGNED TO DETAIN FOR THE 2, 5, 10, 50 AND 100 YEAR STORMS AND ENSURE THAT RELEASE RATES DO NOT EXCEED THE TARGET RELEASE RATE BY MORE THAN 0.5 CFS.



McADAMS

The John R. McAdams Company, Inc.
4400 State Highway 121, Suite 800
Lewisville, Texas 75056


phone 972. 436. 9712
fax 972. 436. 9715
TBPE: F-19762 TBPELS: F-10194440
TBAE: BR3185
www.mcadamsco.com

CLIENT

EXPRESS OIL CHANGE & TIRE ENGINEERS
300 S DEWEY AVE.
WAGONER, OK 74467
205-397-1142
JUSTIN DUCK



EXPRESS OIL - WAGONER, OK
CONSTRUCTION DRAWINGS
300 S DEWEY AVENUE
WAGONER, OK, 74467

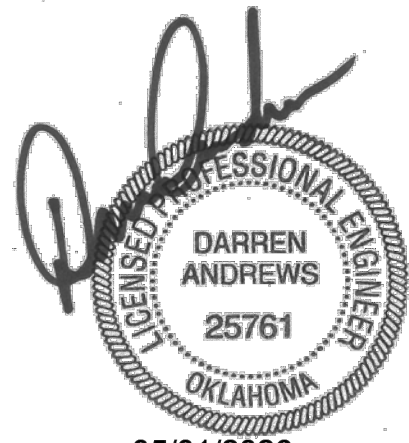

05/01/2026

REVISIONS

NO.	DATE	REVISIONS PER CITY COMMENTS
1	03. 26. 2026	REVISIONS PER CITY COMMENTS
2	03. 30. 2026	REVISIONS PER CITY COMMENTS
3		
4		
5		
6		

PLAN INFORMATION


PROJECT NO.	EXO25005
FILENAME	EXO25005-D1
CHECKED BY	BY
DRAWN BY	KZ
SCALE	N.T.S.
DATE	05-01-2026

SHEET

DETENTION CALCULATIONS

C3.05

Z:\2026\Projects\EXO\EXO25005\04-Production\Engineering\Current Drawings\Sheets\EXO25005-U1.dwg, 5/17/2026 4:56:16 PM, Rodrigo Lopez

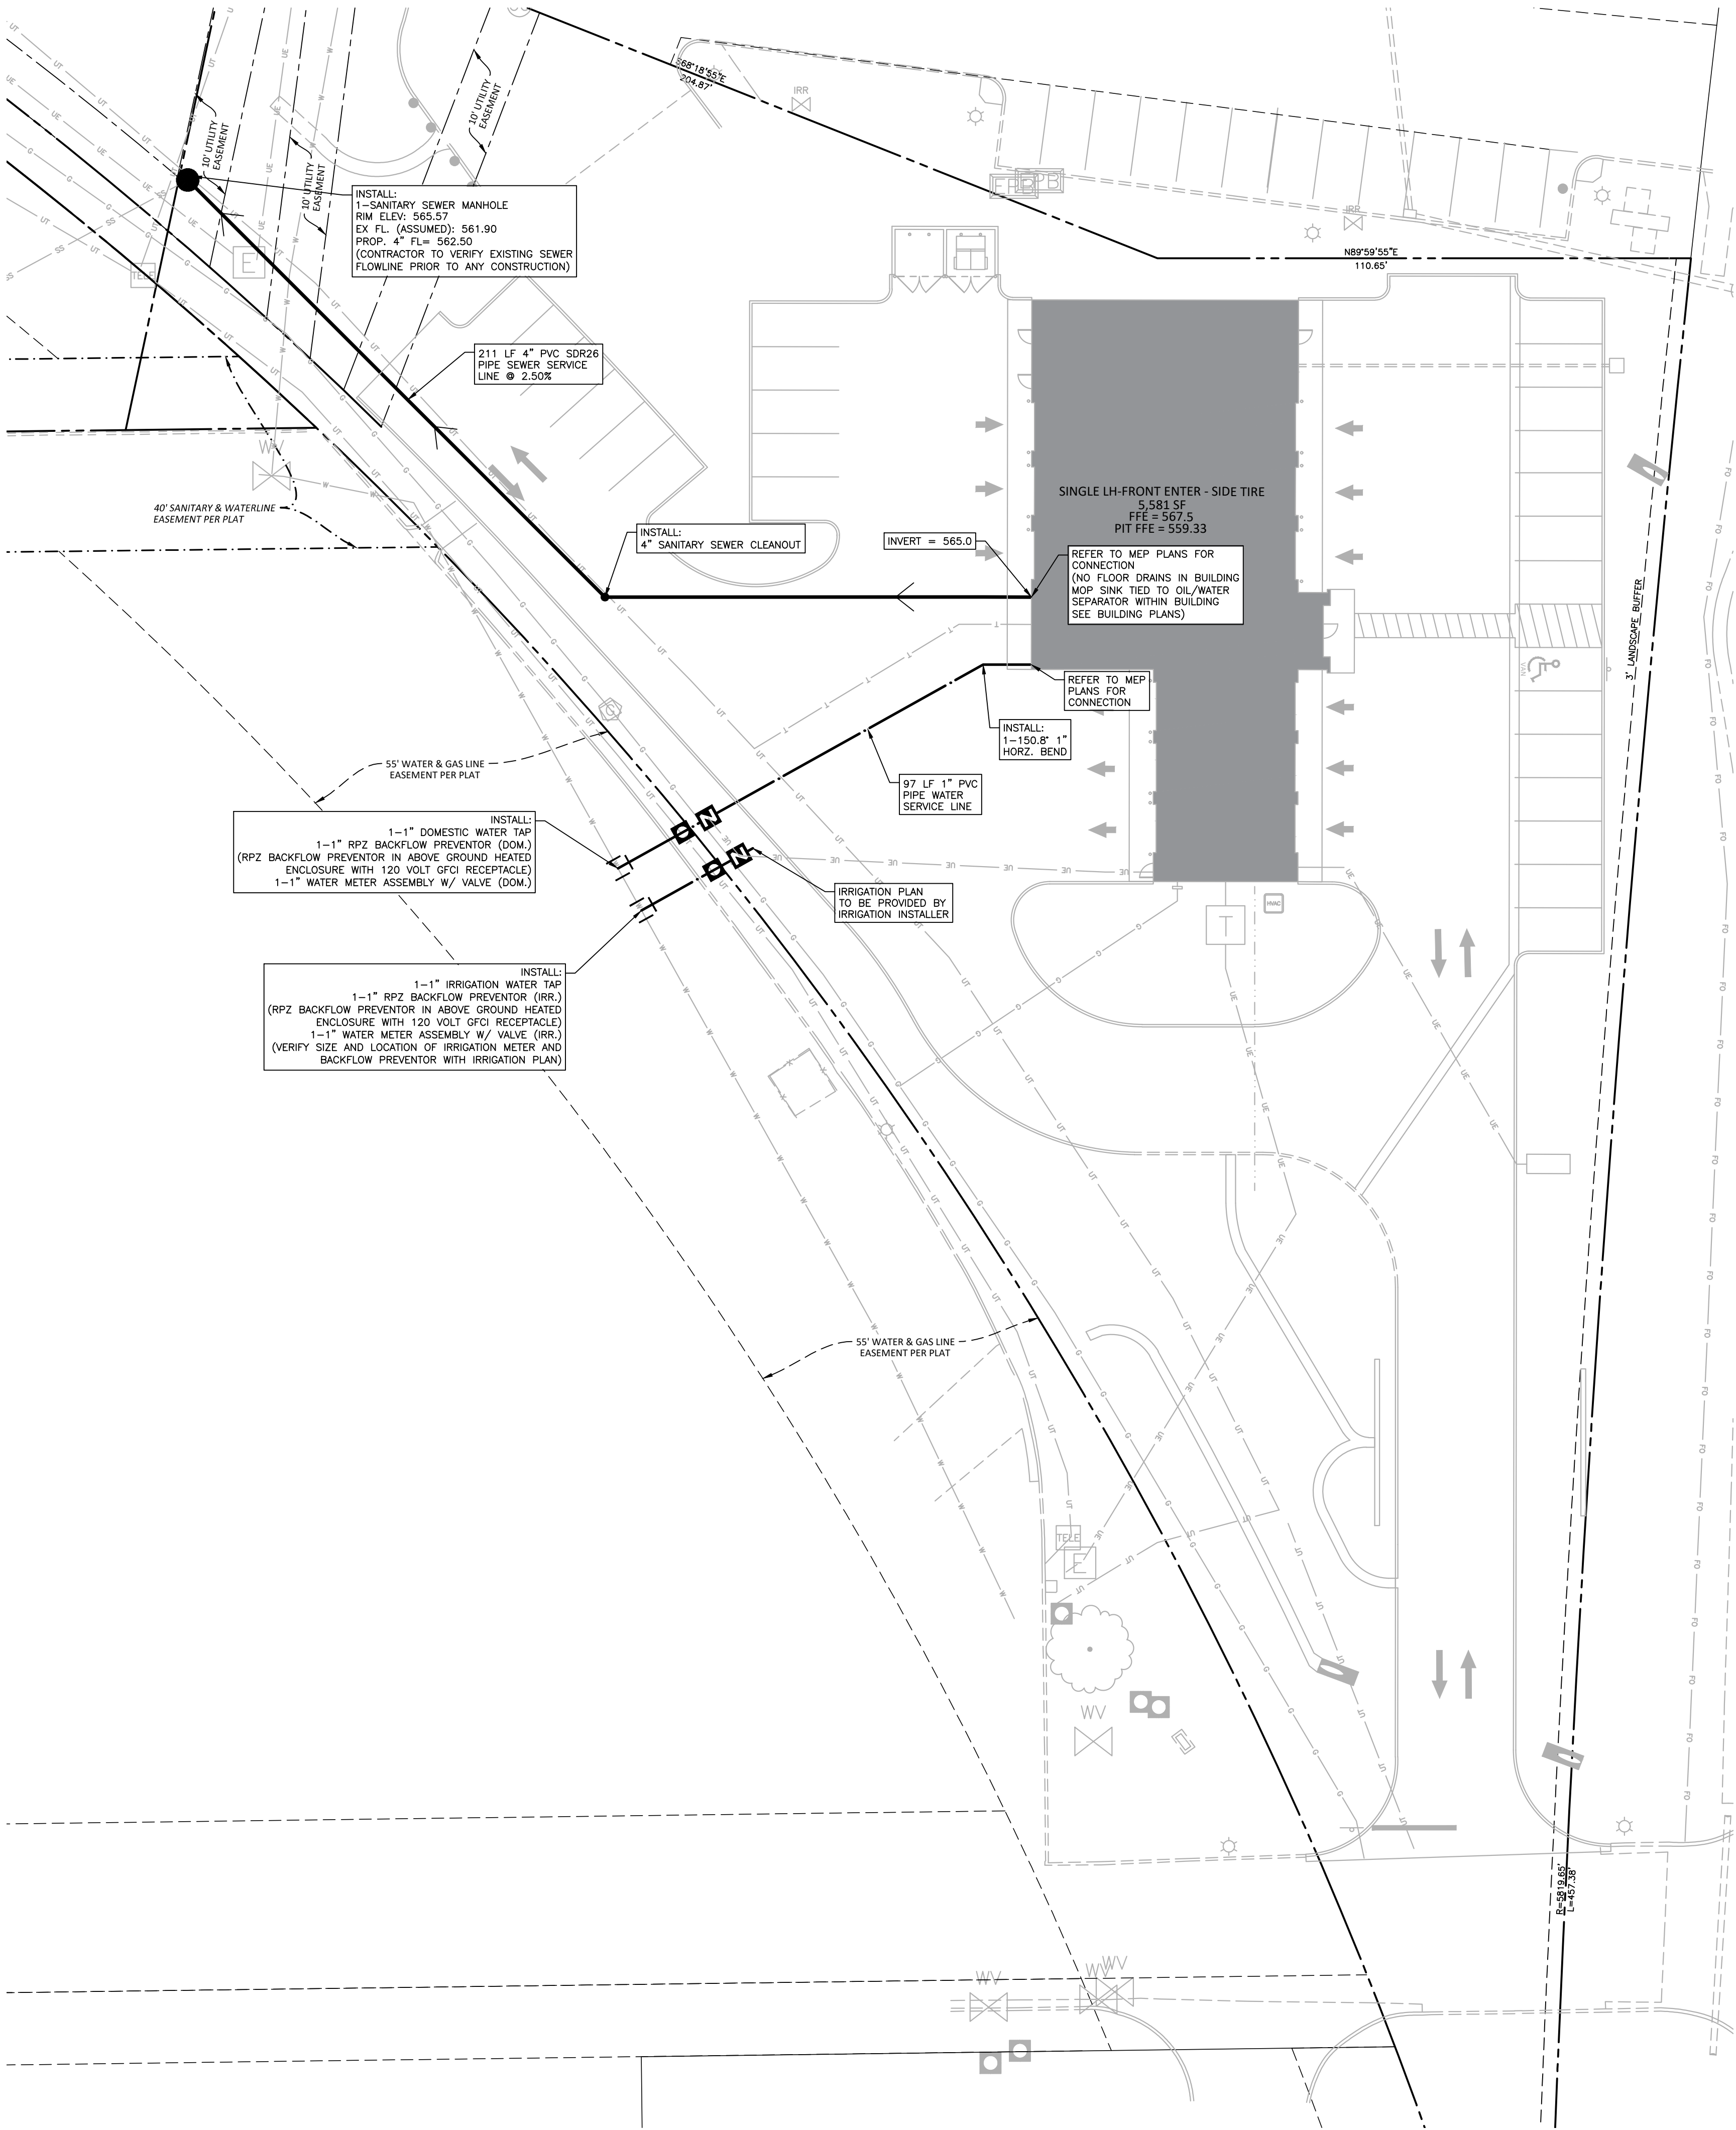

PROPOSED UTILITY LEGEND

	WATERLINE
	SANITARY SEWER
	GAS LINE
	UNDERGROUND ELECTRIC
	TELECOM LINE
	UTILITY SLEEVE
	FIRE HYDRANT ASSEMBLY
	WATER METER
	WATER VALVE
	BACKFLOW PREVENTER
	SEWER CLEAN-OUT
	SEWER MANHOLE

EXISTING UTILITIES LEGEND

	EXISTING WATER METER
	EXISTING WATER VALVE
	EXISTING IRRIGATION WATER VALVE
	EXISTING SANITARY SEWER MANHOLE
	EXISTING SANITARY CLEAN OUT
	EXISTING STORM DRAIN MANHOLE
	EXISTING LIGHT POLE
	EXISTING A/C UNIT
	EXISTING ELECTRICAL BOX
	EXISTING TRANSFORMER
	EXISTING ELECTRIC PULL BOX
	EXISTING TELECOM BOX
	EXISTING GAS METER
	EXISTING WATER LINE
	EXISTING SANITARY SEWER
	EXISTING STORM DRAIN
	EXISTING UNDERGROUND ELECTRIC
	EXISTING UNDERGROUND TELECOM
	EXISTING GAS LINE

BENCHMARKS:

TBM 1:
MAG NAIL N: 3593114.774 E:2739270.365 Z: 567.841


TBM 2:
MAG NAIL N: 358644.911 E:2739283.301 Z: 561.909

TBM 3:
MAG NAIL N: 359055.569 E: 2738701.146 Z:563.949

TBM 4:
MAG NAIL N: 359059.999 E: 2738298.719 Z: 561.719

UTILITY NOTES:

- ALL PIPE MATERIAL SHALL MEET LOCAL AND STATE STANDARDS AND SPECIFICATIONS.
- ALL UNDERGROUND UTILITIES INSTALLED SHALL BE ELECTRONICALLY LOCATABLE. CONTRACTOR SHALL COORDINATE DIRECTLY WITH THE LOCAL AND STATE MUNICIPALITIES PUBLIC UTILITIES DEPARTMENT FOR DETAILS AND SPECIFICATIONS FOR MEETING THESE REQUIREMENTS.
- EXISTING UTILITIES SHOWN ARE BASED ON FIELD SURVEYS AND THE BEST AVAILABLE RECORD DRAWINGS. THE CONTRACTOR SHALL VERIFY CONDITIONS PRIOR TO BEGINNING CONSTRUCTION. ANY DISCREPANCIES BETWEEN ACTUAL FIELD CONDITIONS AND THE PLANS SHALL BE REPORTED TO THE ENGINEER IMMEDIATELY.
- ALL WATER AND SEWER MAINS NOT WITHIN PUBLIC EASEMENTS OR RIGHTS-OF-WAY TO BE PRIVATELY OWNED, OPERATED, AND MAINTAINED BY THE PROPERTY OWNER.
- CONTRACTOR SHALL NOTIFY "OKIE811" (811) OR 1-800-522-6543 AT LEAST 3 FULL BUSINESS DAYS PRIOR TO BEGINNING CONSTRUCTION OR EXCAVATION TO HAVE EXISTING UTILITIES LOCATED. CONTRACTOR SHALL CONTACT ANY LOCAL UTILITIES THAT PROVIDE THEIR OWN LOCATOR SERVICES INDEPENDENT OF "OKIE811". REPORT ANY DISCREPANCIES TO THE ENGINEER IMMEDIATELY.
- ALL UTILITY SLEEVES SHALL BE SCHEDULE 40 PVC AND INSTALLED WITH 2' MINIMUM COVER. BOTH ENDS SHALL BE CAPPED AND MARKED.
- VERIFY ELECTRICAL REQUIREMENTS OF ABOVE GROUND HEATED ENCLOSURES, SITE LIGHTS, SIGNS THAT REQUIRE ELECTRICAL SERVICE WITH ELECTRICAL PLANS AND NOTIFY PROJECT ELECTRICAL ENGINEER OF MISSING INFORMATION.
- CONTRACTOR TO CONFIRM LOCATION OF PROPOSED ELECTRICAL SERVICE, TRANSFORMER LOCATION, PAD CONSTRUCTION REQUIREMENTS AND CLEARANCES. LEAD TIMES WITH POWER COMPANY PRIOR TO CONSTRUCTION.
- CONTRACTOR TO CONFIRM WITH OWNER AND CONSTRUCTION REQUIREMENTS OF GAS, TELEPHONE, COMMUNICATIONS WITH OWNER AND UTILITY PROVIDER NOT SHOWN ON PLANS PRIOR TO ANY CONSTRUCTION.
- RESTRAINED FITTINGS TO BE USED AT ALL BENDS. ADDITIONAL JOINTS UPSTREAM AND DOWNSTREAM OF FITTINGS ACCORDING TO CALCULATIONS DONE BY A LICENSED ENGINEER.
- STANDARD DEPTH OF COVER TO BE 3 FEET EXCEPT AT VALVE OR HYDRANT LOCATIONS OR OTHER SPECIAL SITUATIONS. COVER IS BASED ON ELEVATION BELOW EDGE OF PAVEMENT OR AS IS INDICATED ON THE PLANS.
- PROVIDE POURED IN PLACE CONCRETE PADS (18" X 18" X 6") AT ALL VALVE BOXES.
- ALL PAVEMENTS CUTS, CONCRETE, OR ASPHALT ARE TO BE REPLACED ACCORDING TO THE STANDARD DETAILS OR AS REQUIRED BY THE ODOT.
- PAVEMENT CUTS ARE TO BE REPLACED IMMEDIATELY AFTER BACKFILLING OF INITIAL CUT EITHER WITH A PERMANENT REPLACEMENT OR A TEMPORARY REPLACEMENT OF 10" OF BASE IF CITY HAS BEEN CONTRACTED FOR PAVEMENT REPLACEMENT.
- REPAIRS TO MAIN BREAKS:
 - SOLID SLEEVES TO BE USED FOR CONNECTING SPIGOT ENDS SHALL BE OF THE LONG BODY TYPE.
 - ALL REPAIRS SHALL BE INSPECTED BY CITY BEFORE BACKFILLING.
- IN ANY INSTANCE WHERE IT WILL BE NECESSARY TO HAVE THE WATER SHUT OFF ON EXISTING MAINS IN ORDER TO MAKE TIE-IN, THE WORK MUST BE DONE UNDER CITY SUPERVISION, AND SCHEDULED A MINIMUM OF 48 HOURS IN ADVANCE.
- WATER MAINS SHALL BE INSTALLED WITH A MINIMUM OF 10' HORIZONTAL SEPARATION FROM SEWER LINES. WHERE THIS IS NOT POSSIBLE, AS DETERMINED BY THE DIRECTOR, BOTH THE WATER LINE AND THE SEWER LINE SHALL BE DUCTILE IRON PIPE.
- WATER LINES SHALL BE DISINFECTED AND HYDROSTATICALLY TESTED IN ACCORDANCE WITH ALL STATE AND CITY OF WAGONER REQUIREMENTS.
- ALL NEW OR RENEWED CONNECTIONS REQUIRE BACKFLOW PREVENTION. BACKFLOW PREVENTION SHALL BE INSTALLED BY THE CUSTOMER OR HIS AGENT ON THE CUSTOMER'S SIDE OF THE METER.
- ALL UNDERGROUND UTILITIES REQUIRE AS-BUILT SURVEY. GENERAL CONTRACTOR RESPONSIBLE TO COORDINATE WITH LOCAL AUTHORITY ON AS-BUILT REQUIREMENTS.

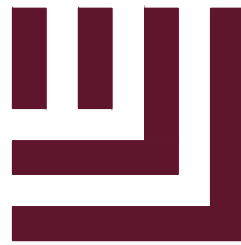

McADAMS

The John R. McAdams Company, Inc.
4400 State Highway 121, Suite 800
Lewisville, Texas 75056

phone 972. 436. 9712

fax 972. 436. 9715

TBPE: F-19762 TBPELS: F-10194440

TBAE: BR3185

www.mcadamsco.com

CLIENT

EXPRESS OIL CHANGE & TIRE ENGINEERS

300 S DEWEY AVE.


WAGONER, OK 74467

205-397-1142

JUSTIN DUCK



EXPRESS OIL - WAGONER, OK
CONSTRUCTION DRAWINGS
300 S DEWEY AVENUE
WAGONER, OK, 74467

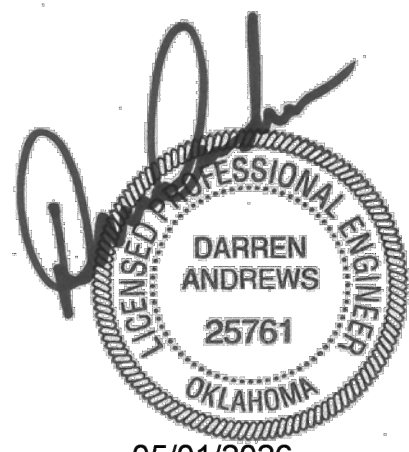

05/01/2026

REVISIONS

NO.	DATE	
1	03.26.2026	REVISIONS PER CITY COMMENTS
2	03.30.2026	REVISIONS PER CITY COMMENTS
3		
4		
5		
6		


PLAN INFORMATION

PROJECT NO. EXO25005
FILENAME EXO25005-U1
CHECKED BY BY
DRAWN BY KZ
SCALE 1" = 20'
DATE 05-01-2026


SHEET

WATER AND SEWER
PLAN

C4.00

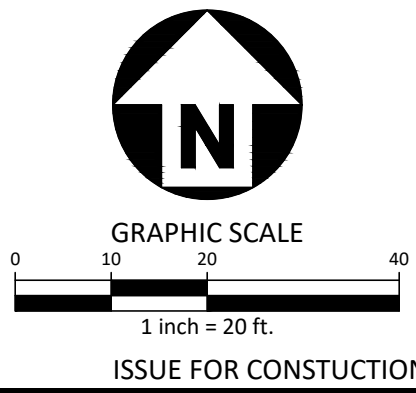

Z:\2026\Projects\EXO\EXO25005\04-Production\Engineering\Current Drawings\Sheets\EXO25005-U2.dwg, 5/17/2026 4:56:29 PM, Rodrigo Lopez

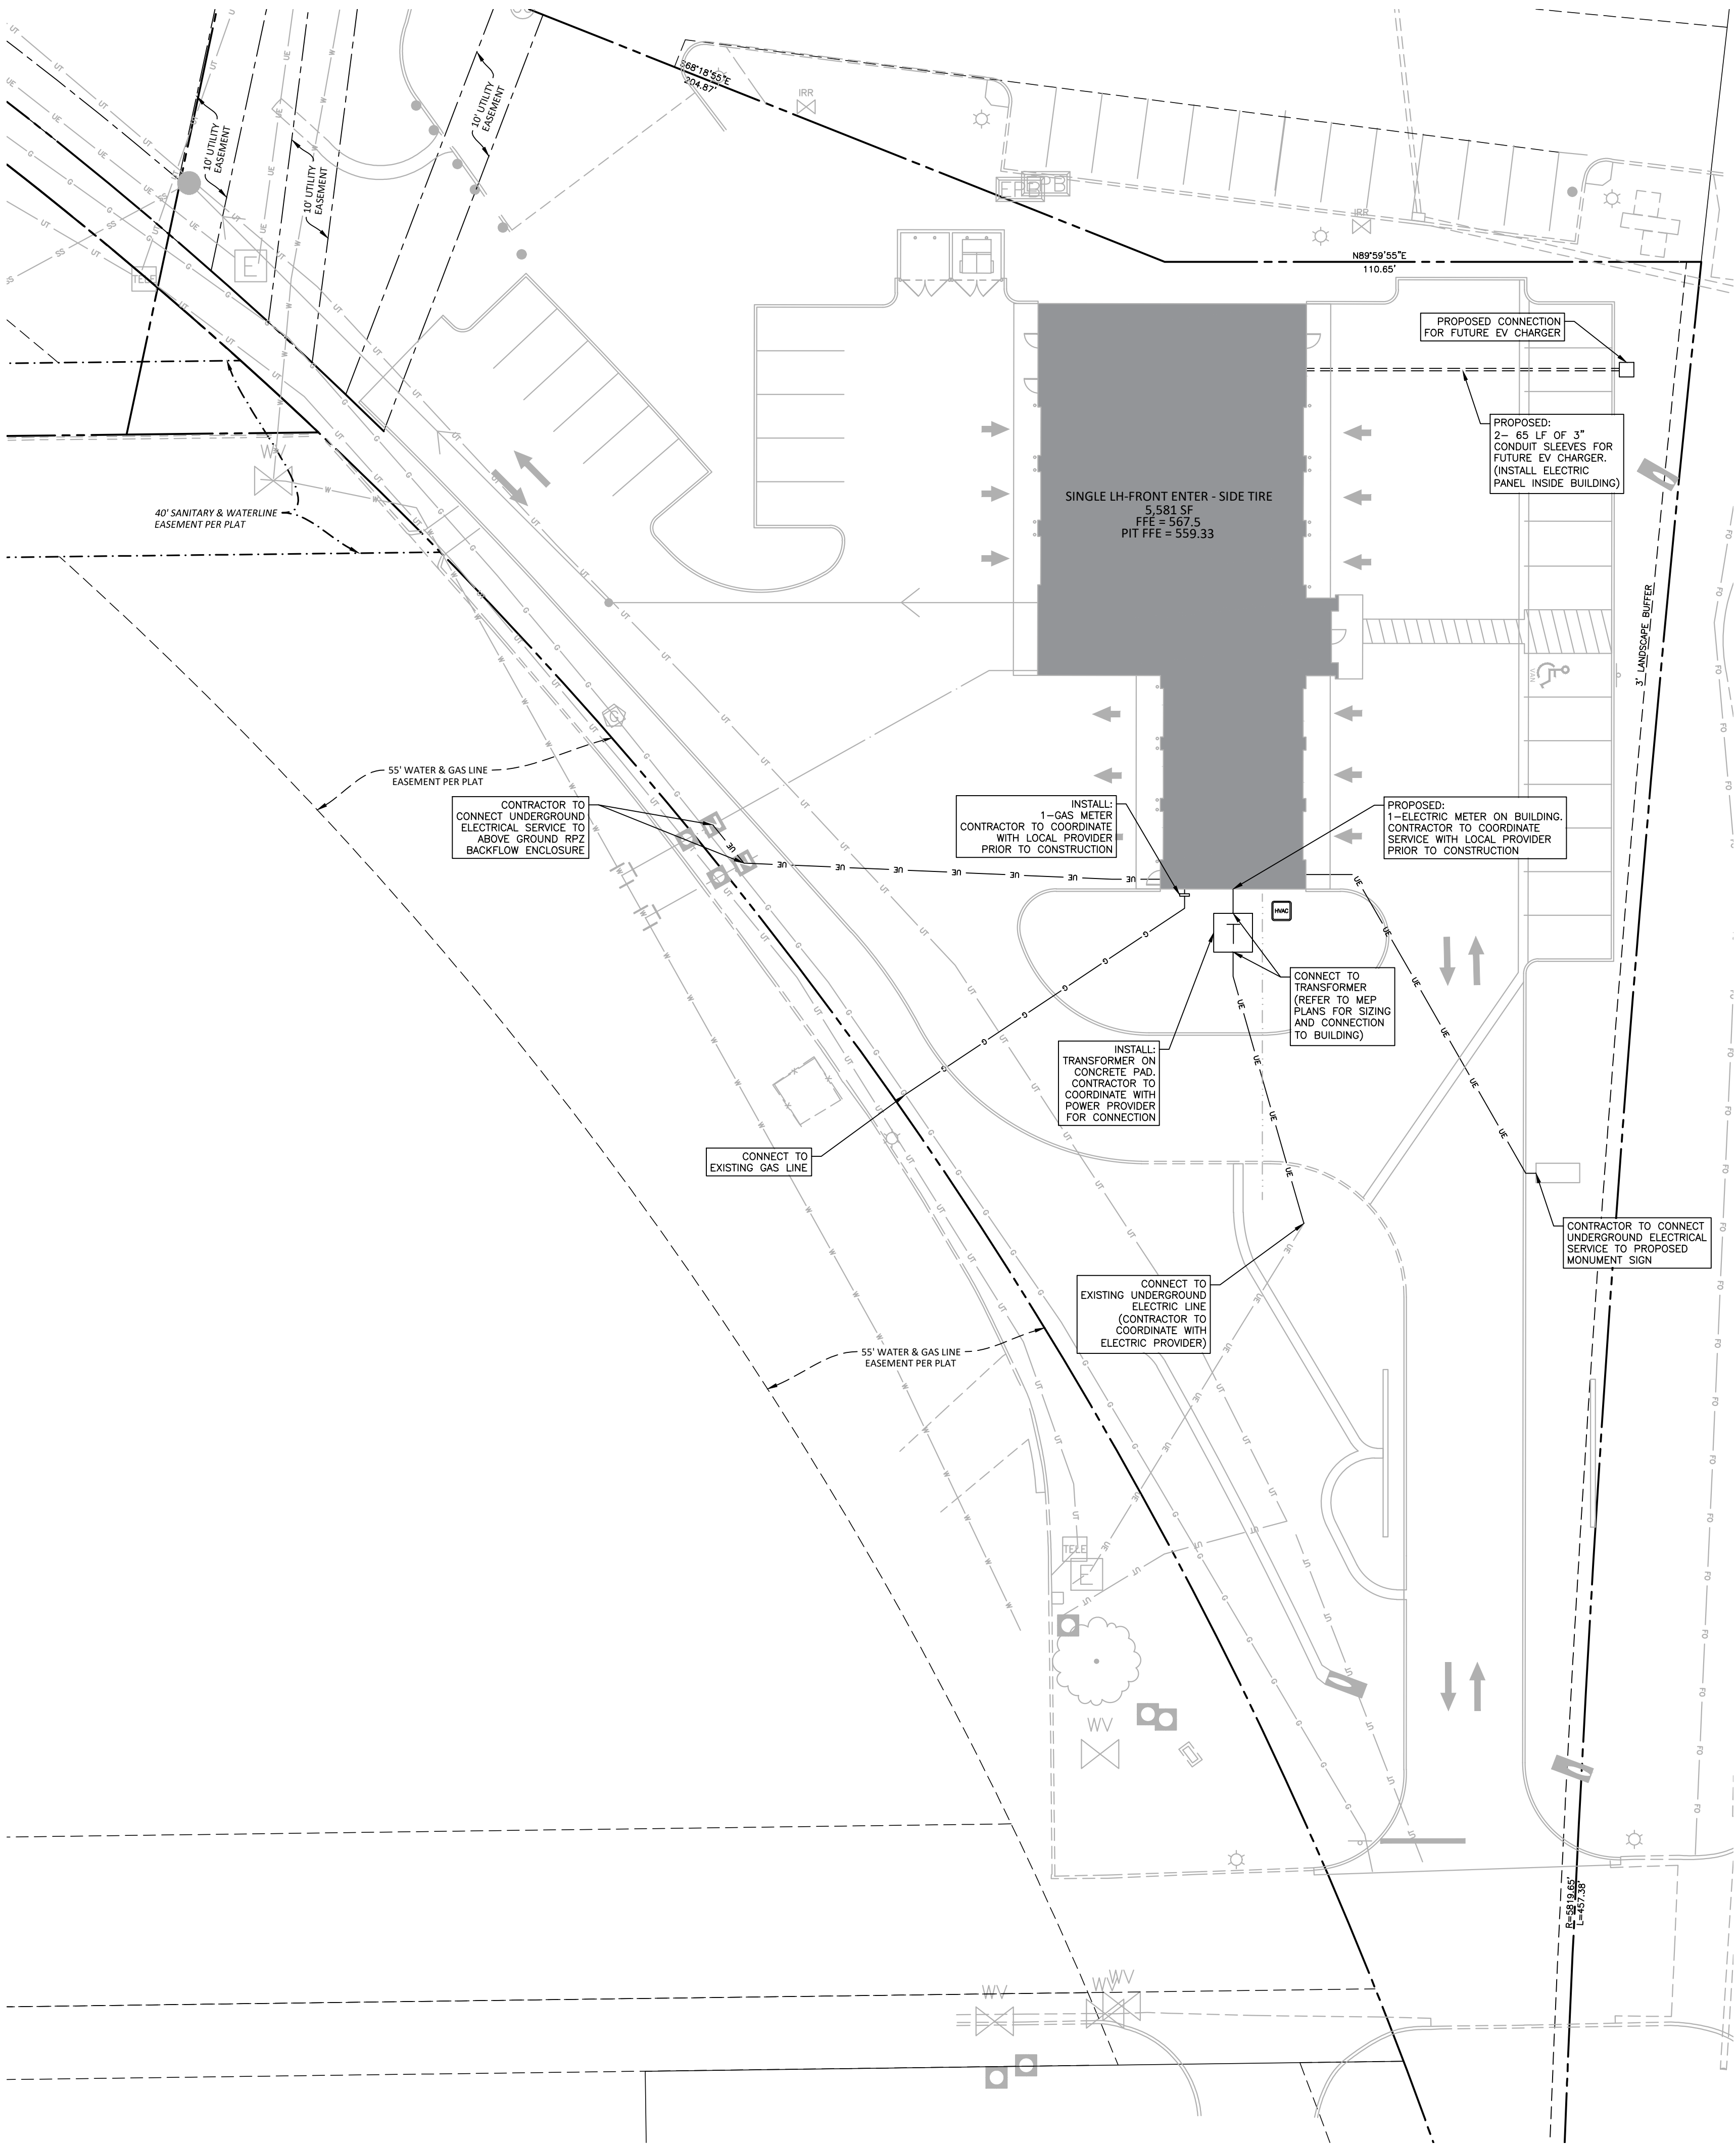

PROPOSED UTILITY LEGEND

---	WATERLINE
---	SANITARY SEWER
---	GAS LINE
---	UNDERGROUND ELECTRIC
---	TELECOM LINE
---	UTILITY SLEEVE
+	FIRE HYDRANT ASSEMBLY
+	WATER METER
+	WATER VALVE
+	BACKFLOW PREVENTER
+	SEWER CLEAN-OUT
+	SEWER MANHOLE
+	TRANSFORMER PAD

EXISTING UTILITIES LEGEND

+	EXISTING WATER METER
+	EXISTING WATER VALVE
+	EXISTING IRRIGATION WATER VALVE
+	EXISTING SANITARY SEWER MANHOLE
+	EXISTING SANITARY CLEAN OUT
+	EXISTING STORM DRAIN MANHOLE
+	EXISTING LIGHT POLE
+	EXISTING A/C UNIT
+	EXISTING ELECTRICAL BOX
+	EXISTING TRANSFORMER
+	EXISTING ELECTRIC PULL BOX
+	EXISTING TELECOM BOX
+	EXISTING GAS METER
---	EXISTING WATER LINE
---	EXISTING SANITARY SEWER
---	EXISTING STORM DRAIN
---	EXISTING UNDERGROUND ELECTRIC
---	EXISTING UNDERGROUND TELECOM
---	EXISTING GAS LINE

BENCHMARKS:

TBM 1:
MAG NAIL N: 359314.774 E:2739270.365 Z: 567.841


TBM 2:
MAG NAIL N: 358644.911 E:2739283.301 Z: 561.909

TBM 3:
MAG NAIL N: 359055.569 E: 2738701.146 Z:563.949

TBM 4:
MAG NAIL N: 359059.999 E: 2738298.719 Z: 561.719

UTILITY NOTES:

- ALL PIPE MATERIAL SHALL MEET LOCAL AND STATE STANDARDS AND SPECIFICATIONS.
- ALL UNDERGROUND UTILITIES INSTALLED SHALL BE ELECTRONICALLY LOCATABLE. CONTRACTOR SHALL COORDINATE DIRECTLY WITH THE LOCAL AND STATE MUNICIPALITIES PUBLIC UTILITIES DEPARTMENT FOR DETAILS AND SPECIFICATIONS FOR MEETING THESE REQUIREMENTS.
- EXISTING UTILITIES SHOWN ARE BASED ON FIELD SURVEYS AND THE BEST AVAILABLE RECORD DRAWINGS. THE CONTRACTOR SHALL VERIFY CONDITIONS PRIOR TO BEGINNING CONSTRUCTION. ANY DISCREPANCIES BETWEEN ACTUAL FIELD CONDITIONS AND THE PLANS SHALL BE REPORTED TO THE ENGINEER IMMEDIATELY.
- ALL WATER AND SEWER MAINS NOT WITHIN PUBLIC EASEMENTS OR RIGHTS-OF-WAY TO BE PRIVATELY OWNED, OPERATED, AND MAINTAINED BY THE PROPERTY OWNER.
- CONTRACTOR SHALL NOTIFY "OKIE811" (811) OR 1-800-522-6543 AT LEAST 3 FULL BUSINESS DAYS PRIOR TO BEGINNING CONSTRUCTION OR EXCAVATION TO HAVE EXISTING UTILITIES LOCATED. CONTRACTOR SHALL CONTACT ANY LOCAL UTILITIES THAT PROVIDE THEIR OWN LOCATOR SERVICES INDEPENDENT OF "OKIE811". REPORT ANY DISCREPANCIES TO THE ENGINEER IMMEDIATELY.
- ALL UTILITY SLEEVES SHALL BE SCHEDULE 40 PVC AND INSTALLED WITH 2' MINIMUM COVER. BOTH ENDS SHALL BE CAPPED AND MARKED.
- VERIFY ELECTRICAL REQUIREMENTS OF ABOVE GROUND HEATED ENCLOSURES, SITE LIGHTS, SIGNS THAT REQUIRE ELECTRICAL SERVICE WITH ELECTRICAL PLANS AND NOTIFY PROJECT ELECTRICAL ENGINEER OF MISSING INFORMATION.
- CONTRACTOR TO CONFIRM LOCATION OF PROPOSED ELECTRICAL SERVICE, TRANSFORMER LOCATION, PAD CONSTRUCTION REQUIREMENTS AND CLEARANCES. LEAD TIMES WITH POWER COMPANY PRIOR TO CONSTRUCTION.
- CONTRACTOR TO CONFIRM WITH OWNER AND CONSTRUCTION REQUIREMENTS OF GAS, TELEPHONE, COMMUNICATIONS WITH OWNER AND UTILITY PROVIDER NOT SHOWN ON PLANS PRIOR TO ANY CONSTRUCTION.
- RESTRAINED FITTINGS TO BE USED AT ALL BENDS. ADDITIONAL JOINTS UPSTREAM AND DOWNSTREAM OF FITTINGS ACCORDING TO CALCULATIONS DONE BY A LICENSED ENGINEER.
- STANDARD DEPTH OF COVER TO BE 3 FEET EXCEPT AT VALVE OR HYDRANT LOCATIONS OR OTHER SPECIAL SITUATIONS. COVER IS BASED ON ELEVATION BELOW EDGE OF PAVEMENT OR AS IS INDICATED ON THE PLANS.
- PROVIDE POURED IN PLACE CONCRETE PADS (18" X 18" X 6") AT ALL VALVE BOXES.
- ALL PAVEMENTS CUTS, CONCRETE, OR ASPHALT ARE TO BE REPLACED ACCORDING TO THE STANDARD DETAILS OR AS REQUIRED BY THE ODOT.
- PAVEMENT CUTS ARE TO BE REPLACED IMMEDIATELY AFTER BACKFILLING OF INITIAL CUT EITHER WITH A PERMANENT REPLACEMENT OR A TEMPORARY REPLACEMENT OF 10" OF BASE IF CITY HAS BEEN CONTRACTED FOR PAVEMENT REPLACEMENT.
- REPAIRS TO MAIN BREAKS:
 - SOLID SLEEVES TO BE USED FOR CONNECTING SPIGOT ENDS SHALL BE OF THE LONG BODY TYPE.
 - ALL REPAIRS SHALL BE INSPECTED BY CITY BEFORE BACKFILLING.
- IN ANY INSTANCE WHERE IT WILL BE NECESSARY TO HAVE THE WATER SHUT OFF ON EXISTING MAINS IN ORDER TO MAKE TIE-IN, THE WORK MUST BE DONE UNDER CITY SUPERVISION, AND SCHEDULED A MINIMUM OF 48 HOURS IN ADVANCE.
- WATER MAINS SHALL BE INSTALLED WITH A MINIMUM OF 10' HORIZONTAL SEPARATION FROM SEWER LINES. WHERE THIS IS NOT POSSIBLE, AS DETERMINED BY THE DIRECTOR, BOTH THE WATER LINE AND THE SEWER LINE SHALL BE DUCTILE IRON PIPE.
- WATER LINES SHALL BE DISINFECTED AND HYDROSTATICALLY TESTED IN ACCORDANCE WITH ALL STATE AND CITY OF WAGONER REQUIREMENTS.
- ALL NEW OR RENEWED CONNECTIONS REQUIRE BACKFLOW PREVENTION. BACKFLOW PREVENTION SHALL BE INSTALLED BY THE CUSTOMER OR HIS AGENT ON THE CUSTOMER'S SIDE OF THE METER.
- ALL UNDERGROUND UTILITIES REQUIRE AS-BUILT SURVEY. GENERAL CONTRACTOR RESPONSIBLE TO COORDINATE WITH LOCAL AUTHORITY ON AS-BUILT REQUIREMENTS.

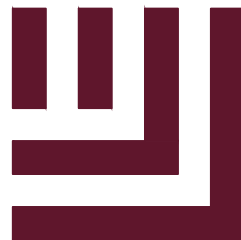

McADAMS

The John R. McAdams Company, Inc.
4400 State Highway 121, Suite 800
Lewisville, Texas 75056


phone 972. 436. 9712
fax 972. 436. 9715
TBPE: F-19762 TBPELS: F-10194440
TBAE: BR3185
www.mcadamsco.com

CLIENT

EXPRESS OIL CHANGE & TIRE ENGINEERS
300 S DEWEY AVE.
WAGONER, OK 74467
205-397-1142
JUSTIN DUCK



EXPRESS OIL - WAGONER, OK
CONSTRUCTION DRAWINGS
300 S DEWEY AVENUE
WAGONER, OK, 74467

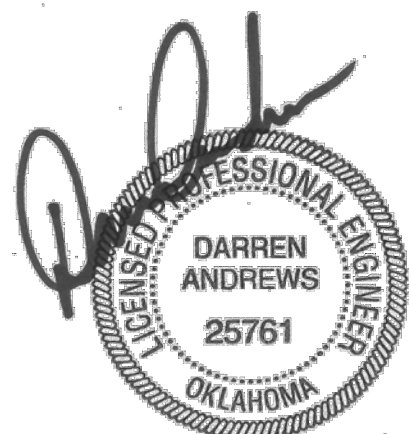

05/01/2026

REVISIONS

NO.	DATE	
1	03.26.2026	REVISIONS PER CITY COMMENTS
2	03.30.2026	REVISIONS PER CITY COMMENTS
3		
4		
5		
6		


PLAN INFORMATION

PROJECT NO. EXO25005
FILENAME EXO25005-U2
CHECKED BY BY
DRAWN BY KZ
SCALE 1" = 20'
DATE 05-01-2026


SHEET

FRANCHISE UTILITY
PLAN

C4.01

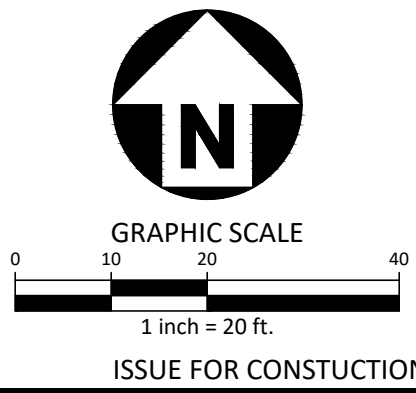

Z:\Drive Projects\EXO\EXO25005\04-Production\Engineering\Current Drawings\Sheets\EXO25005-E1.dwg, 5/1/2026 4:56:40 PM, Rudija Lopez

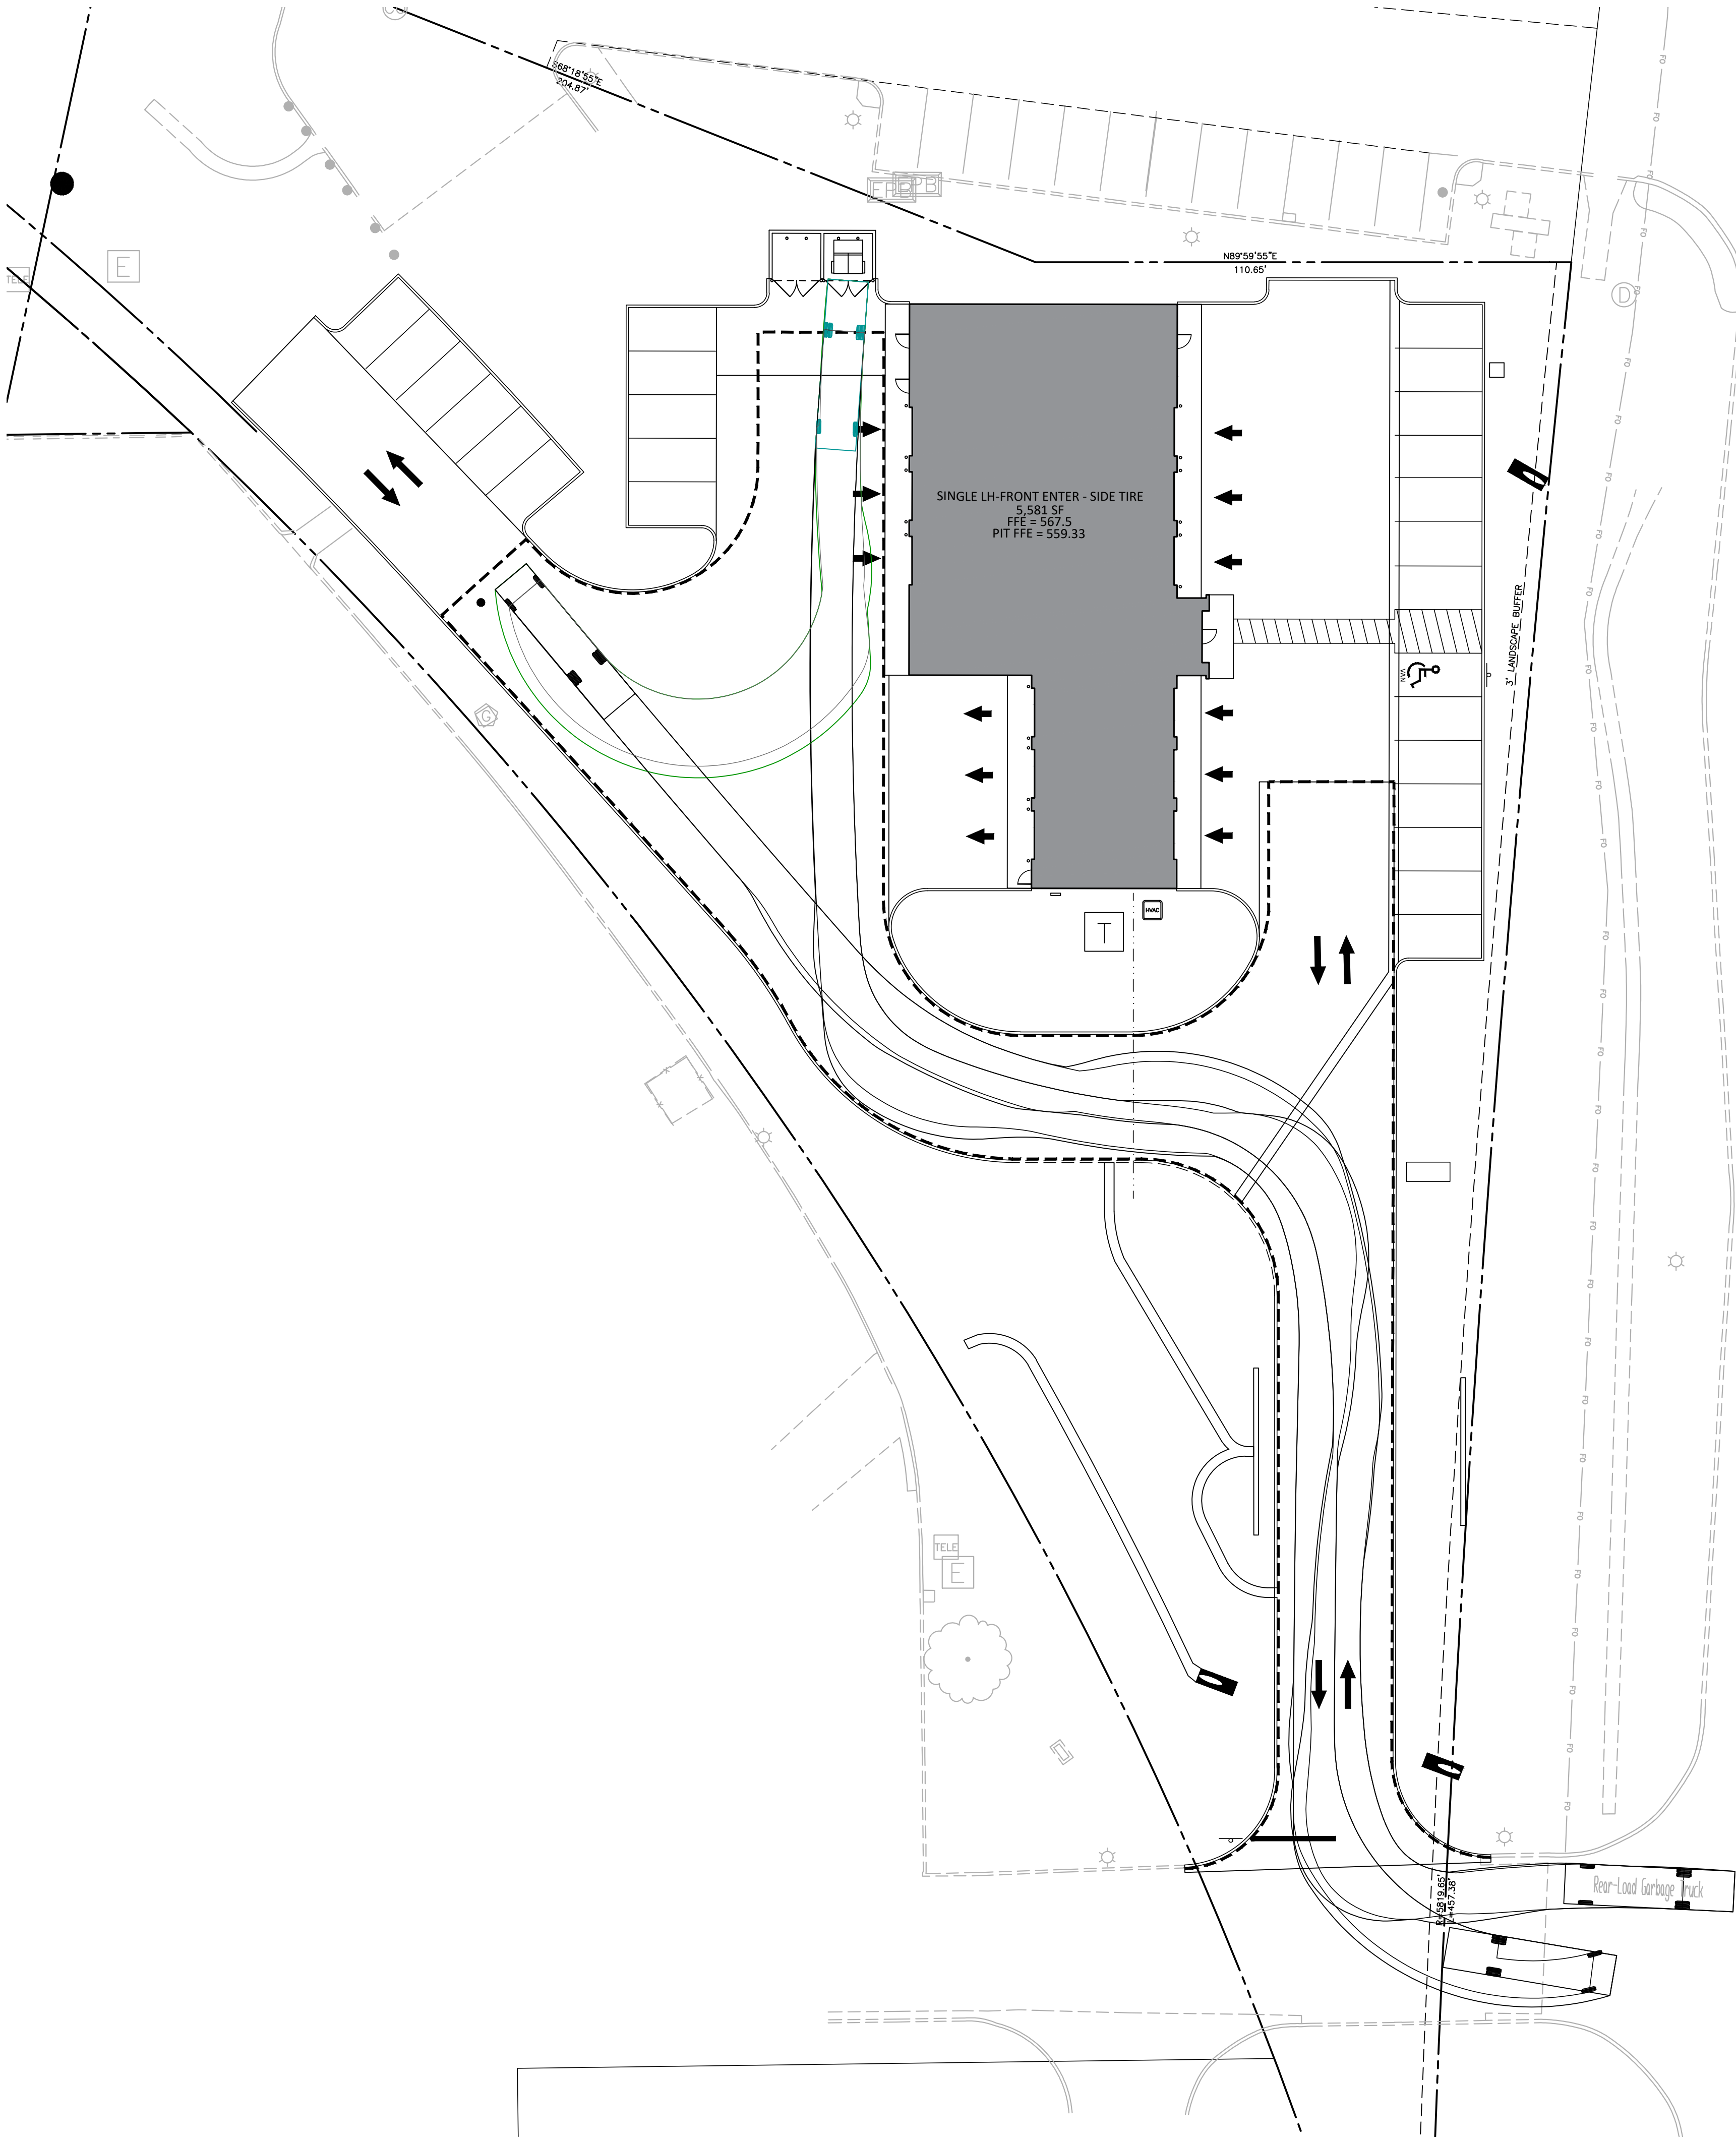

SOUTH DEWEY AVENUE

VARIABLE WIDTH PUBLIC
RIGHT-OF-WAY
CONCRETE PAVING

BENCHMARKS:


TBM 1:
MAG NAIL N: 359314.774 E:2739270.365 Z: 567.841

TBM 2:
MAG NAIL N: 358644.911 E:2739283.301 Z: 561.909


TBM 3:
MAG NAIL N: 359055.569 E: 2738701.146 Z:563.949

TBM 4:
MAG NAIL N: 359059.999 E: 2738298.719 Z: 561.719

VEHICLE USED FOR SIMULATION

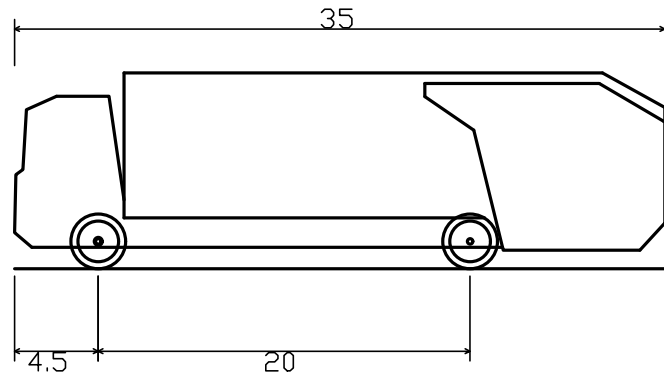

Rear-Load Garbage Truck
Overall Length 35.000ft
Overall Width 8.375ft
Overall Body Height 10.546ft
Min Body Ground Clearance 1.000ft
Track Width 8.375ft
Lock-to-lock time 8.00s
Curb to Curb Turning Radius 29.300ft

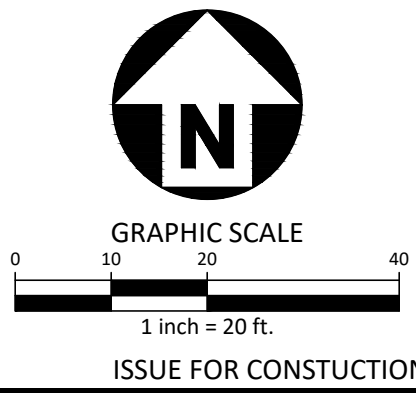


McADAMS
The John R. McAdams Company, Inc.
4400 State Highway 121, Suite 800
Lewisville, Texas 75056
phone 972. 436. 9712
fax 972. 436. 9715
TBPE: F-19762 TBPELS: F-10194440
TBAE: BR3185
www.mcadamsco.com

CLIENT

EXPRESS OIL CHANGE & TIRE ENGINEERS
300 S DEWEY AVE.
WAGONER, OK 74467
205-397-1142
JUSTIN DUCK



EXPRESS OIL - WAGONER, OK
CONSTRUCTION DRAWINGS
300 S DEWEY AVENUE
WAGONER, OK, 74467

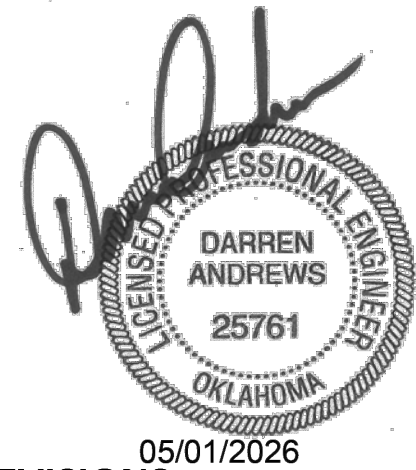

REVISIONS

NO.	DATE	
1	03.26.2026	REVISIONS PER CITY COMMENTS
2	03.30.2026	REVISIONS PER CITY COMMENTS
3		
4		
5		
6		

PLAN INFORMATION

PROJECT NO. EXO25005
FILENAME EXO25005-E1
CHECKED BY BY
DRAWN BY KZ
SCALE 1" = 20'
DATE 05-01-2026


SHEET

GARBAGE TRUCK TURN
EXHIBIT
C5.00

Z:\Zdriva\Projects\EX01\EX025005\04-Production\Engineering\Current\Drawings\Sheets\EX025005-EC1.dwg, 5/7/2026 4:56:27 PM, Rodrigo Lopez



EROSION CONTROL LEGEND

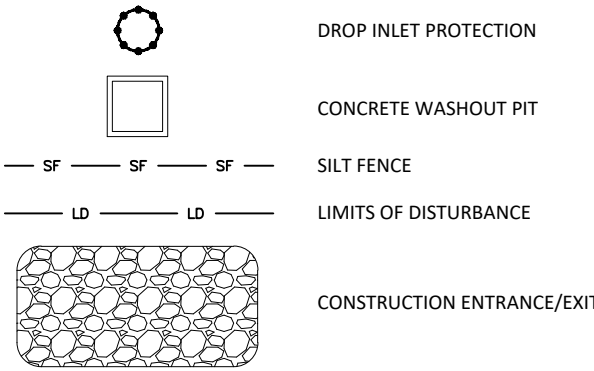

STAGE 1 SPECIFIC SEQUENCE


- PRIOR TO ANY CONSTRUCTION TAKING PLACE, A STORM WATER POLLUTION PROTECTION PLAN (SWPPP) MUST BE COMPLETED WITH A COPY RECEIVED BY THE TOWN. THE SUBDIVIDER/DEVELOPER SHALL SUBMIT A PLAN AND SCHEDULE FOR SOIL EROSION AND SEDIMENTATION CONTROL TO THE PUBLIC WORKS SUPERVISOR FOR APPROVAL.
- THE SUBDIVIDER/DEVELOPER SHALL PROVIDE NECESSARY EROSION CONTROL SUCH AS SEEDING FOR GENTLE SLOPES, GRASS SOD FOR SHARPER SLOPES, WITH SPECIAL GRADING AND TERRACING IN ACCORDANCE WITH THE PLANS APPROVED BY THE PUBLIC WORKS SUPERVISOR AND PLANNING COMMISSION.
- ALL FRESHLY EXCAVATED EMBANKMENT AREAS NOT COVERED WITH SATISFACTORY VEGETATION SHALL BE FERTILIZED, MULCHED, AND SEEDED AND/OR SHALL HAVE LAID SOD AS REQUIRED TO PREVENT EROSION.
- PROVISIONS SHALL BE MADE TO ACCOMMODATE INCREASED RUNOFF CAUSED BY CHANGED SOIL AND SURFACE CONDITIONS DURING DEVELOPMENT. RUNOFF SHALL BE INTERCEPTED AND SAFELY CONVEYED TO STORM DRAINS OR NATURAL OUTLETS WHERE IT WILL NOT ERODE OR FLOOD LAND. SEDIMENT BASINS SHALL BE INSTALLED AND MAINTAINED TO COLLECT SEDIMENT FROM RUNOFF WATERS.
- IF THE PUBLIC WORKS SUPERVISOR DETERMINES THAT THE NECESSARY EROSION CONTROL IS NOT BEING PROVIDED BY THE SUBDIVIDER/DEVELOPER, THE PUBLIC WORKS SUPERVISOR SHALL OFFICIALLY NOTIFY THE SUBDIVIDER/DEVELOPER OF THE PROBLEM. IF THE SUBDIVIDER/DEVELOPER HAS NOT BEGUN TO PROVIDE SATISFACTORY EROSION CONTROL WITHIN 15 DAYS AFTER THE NOTICE, THE TOWN SHALL MAKE THE NECESSARY IMPROVEMENTS TO ELIMINATE THE EROSION PROBLEM DOCUMENTING ALL EXPENSES INCURRED.
- PRIOR TO RELEASE OF THE SURETY INSTRUMENT, ALL EXPENSES INCURRED BY THE TOWN SHALL BE PAID IN FULL BY THE SUBDIVIDER/DEVELOPER.
- CONTRACTOR TO PROVIDE ODEQ CERTIFIED EROSION CONTROL INSPECTOR AND INSPECTOR TO INSPECT THE SITE PER ODEQ REQUIREMENTS AND PROVIDE COPIES OF INSPECTION REPORTS TO DEVELOPER, ENGINEER, AND EROSION CONTROL INSPECTOR.
- SCHEDULE A PRE-CONSTRUCTION MEETING WITH THE CITY OF WAGONER/ODEQ INSPECTOR.
- THE PRE-CONSTRUCTION CONFERENCE WILL BE HELD ON-SITE BETWEEN THE LICENSED GENERAL CONTRACTOR, THE OWNER/DEVELOPER, THE ENGINEER NO EARLIER THAN A WEEK BEFORE CONSTRUCTION BEGINS. RECORD OF THIS MEETING WILL BE CONTAINED WITHIN APPENDIX G OF THE OS-SWPPP.
- NOTIFY ODEQ REGIONAL OFFICE 48 HOURS PRIOR TO BEGINNING LAND DISTURBING ACTIVITIES.
- INSTALL DRIVEWAY CULVERT THAT CONNECTS SWALE TO EXISTING DRAINAGE DITCH. THIS SHALL BE DONE BEFORE CONSTRUCTION ENTRANCE IS DONE.
- INSTALL CONSTRUCTION ENTRANCE, SILT FENCING, TREE PROTECTION FENCING, SILT FENCE OUTLETS AND INLET PROTECTION AS SHOWN ON APPROVED EROSION CONTROL PLAN. GRADE ONLY AS NECESSARY TO INSTALL THESE DEVICES. INSTALL SILT FENCE OUTLETS AT LOW POINTS IN THE SILT FENCING AS NEEDED TO PREVENT BLOWOUTS.
- CLEAR REMAINDER OF SITE AND START GENERAL GRADING OPERATIONS WHILE MAINTAINING PREVIOUSLY INSTALLED MEASURES.
- CONTINUE GENERAL GRADING. MAINTAIN EROSION CONTROL MEASURES WEEKLY AND AFTER EACH RAIN EVENT THROUGHOUT CONSTRUCTION.
- INSTALL, BUILDING PAD, SEWER SERVICES, STORM SEWER, DOMESTIC WATER SERVICES, INLETS AND INLET PROTECTION. AS THE REMAINDER OF THE PARKING LOT IS BROUGHT TO FINAL GRADE.
- WHEN SITE IS STABILIZED, INSPECTOR TO APPROVE REMOVAL OF CONSTRUCTION ENTRANCE TO ALLOW COMPLETION OF INSTALLATION OF CURB
- WHEN SITE IS STABILIZED AND PERMANENT DEVICES INSTALLED, REMOVE ANY ACCUMULATED SEDIMENT.
- REMOVE REMAINDER OF TEMPORARY EROSION CONTROL DEVICES.
- SUBMIT NOTICE OF TERMINATION (NOT) TO ODEQ AS APPROPRIATE.

BENCHMARKS:

- TBM 1:
MAG NAIL N: 359314.774 E:2739270.365 Z: 567.841
- TBM 2:
MAG NAIL N: 358644.911 E:2739283.301 Z: 561.909
- TBM 3:
MAG NAIL N: 359055.569 E: 2738701.146 Z:563.949
- TBM 4:
MAG NAIL N: 359059.999 E: 2738298.719 Z: 561.719

EROSION CONTROL NOTES

- NPDES STORMWATER CONSTRUCTION PERMIT - NOTICE OF INTENT/ NOTICE OF COVERAGE NEEDED FROM OKLAHOMA - OPERATORS OF CONSTRUCTION SITES INVOLVING CLEARING, GRADING OR EXCAVATION THAT RESULT IN AN AREA OF DISTURBANCE OF ONE OR MORE ACRES, AND ACTIVITIES THAT RESULT IN THE DISTURBANCE OF LESS THAN ONE ACRE IF IT IS PART OF A LARGER COMMON PLAN OF DEVELOPMENT OR SCALE.
- GRADING AND EROSION CONTROL METHODS SHALL ADHERE TO THE OKLAHOMA DEPARTMENT OF TRANSPORTATION (ODOT) STANDARDS AND SPECIFICATIONS, OKLAHOMA DEPARTMENT OF ENVIRONMENTAL QUALITY EROSION AND SEDIMENT CONTROL MANUAL AND STATE OF OKLAHOMA GENERAL PERMIT FOR SMALL CONSTRUCTION.
- FAILURE TO FOLLOW THE APPROVED PLAN SEQUENCE AND DETAILS COULD SUBJECT THE CONTRACTOR TO FINES AND PENALTIES ISSUED BY EITHER THE WAGONER EROSION CONTROL DEPARTMENT OR ODOT.
- CONTRACTOR SHALL SEED AND STABILIZE ALL STEEP SLOPES (STEEPER THAN 3H:1V OR GREATER THAN 50 FT IN LENGTH) WITHIN 7 DAYS, 14 DAYS FOR MODERATE SLOPES (3H:1V OR FLATTER) .
- FOR ANY LAND-DISTURBING ACTIVITY WHERE GRADING ACTIVITIES HAVE BEEN COMPLETED, TEMPORARY OR PERMANENT GROUND COVER SUFFICIENT TO RESTRAIN EROSION SHALL BE PROVIDED AS SOON AS PRACTICAL, BUT IN NO CASE LATER THAN SEVEN (7) DAYS AFTER COMPLETING THE WORK. STABILIZATION IS THE BEST FORM OF EROSION CONTROL. TEMPORARY SEEDING IS NECESSARY TO ACHIEVE EROSION CONTROL ON LARGE DENUDEED AREAS AND ESPECIALLY WHEN SPECIFICALLY REQUIRED AS PART OF THE CONSTRUCTION SEQUENCE ON THE PLAN.
- NO DEBRIS SHALL BE TRACKED ONTO PUBLIC RIGHT OF WAY. IF THE SITUATION OCCURS WHERE MUD, ROCK AND DEBRIS IS TRACKED ONTO PAVEMENT, THE CONTRACTOR SHALL CLEAN THE PAVEMENT AND INSTALL ADDITIONAL MEASURES TO PREVENT THE FUTURE OCCURRENCE.
- THE EROSION CONTROL INSPECTOR MAY REQUIRE ADDITIONAL FIELD MEASURES AS NECESSARY TO PROVIDE ADEQUATE PROTECTION FROM RECEIVING WATER COURSES.
- EROSION AND SEDIMENT CONTROL DEVICES MUST BE INSTALLED AND INSPECTED PRIOR TO ANY GRADING ON SITE. THE CONTRACTOR SHALL CALL FOR AN INSPECTION BY THE (MUNICIPAL) SEDIMENTATION AND EROSION CONTROL (SEC) ONCE INITIAL MEASURES ARE IN PLACE. (SEE CONSTRUCTION SEQUENCES)
- CONTRACTOR SHALL INSPECT ALL SEDIMENT / EROSION CONTROL DEVICES AFTER EACH STORM EVENT. EACH DEVICE IS TO BE MAINTAINED OR REPLACED IF SEDIMENT ACCUMULATION HAS REACHED ONE HALF THE CAPACITY OF THE DEVICE.
- A COPY OF THE APPROVED EROSION CONTROL PLAN MUST BE ON FILE AT THE JOB SITE AT ALL TIMES.
- CONSTRUCTION, MAINTENANCE, AND REMOVAL OF ALL EROSION CONTROL DEVICES ARE THE RESPONSIBILITY OF THE GRADING CONTRACTOR UNLESS OTHERWISE NOTED.
- ANY GRADING BEYOND THE DENUDEED LIMITS SHOWN ON THE PLAN IS A VIOLATION OF THE CITY EROSION CONTROL ORDINANCE AND IS SUBJECT TO A FINE.
- ADDITIONAL MEASURES TO CONTROL EROSION AND SEDIMENT MAY BE REQUIRED BY A REPRESENTATIVE OF THE CITY ENGINEERING DEPARTMENT AND ARE THE RESPONSIBILITY OF THE CONTRACTOR.
- PROTECTION OF EXISTING VEGETATION: AT THE START OF GRADING INVOLVING THE STRIPPING OF TOPSOIL OR LOWERING OF EXISTING GRADE AROUND A TREE, A CLEAN, SHARP, VERTICAL CUT SHALL BE MADE AT THE EDGE OF THE TREE SAVE AREA AT THE SAME TIME AS OTHER EROSION CONTROL MEASURES ARE INSTALLED. THE TREE PROTECTION FENCING SHALL BE INSTALLED ON THE SIDE OF THE CUT FARTHEST AWAY FROM THE TREE TRUNK AND SHALL REMAIN IN PLACE UNTIL ALL CONSTRUCTION IN THE VICINITY OF THE TREES IS COMPLETE. NO STORAGE OF MATERIALS, FILL, OR EQUIPMENT AND NO TRESPASSING SHALL BE ALLOWED WITHIN THE BOUNDARY OF THE PROTECTED AREA AND SHALL BE POSTED ON THE PROTECTION FENCE. A PROTECTION FENCE CONSTRUCTED OF MATERIAL RESISTANT TO DEGRADATION BY SUN, WIND, AND MOISTURE FOR THE DURATION OF THE CONSTRUCTION, SHALL BE INSTALLED AT THE SAME TIME AS THE EROSION CONTROL MEASURES AND SHALL BE IN PLACE UNTIL ALL CONSTRUCTION IN THE VICINITY OF THE TREES IS COMPLETE.
- THE CONTRACTOR MAY BE ALLOWED, WITH PRIOR APPROVAL FROM THE OWNER, TO COORDINATE CHANGES TO THE PLAN WITH THE ON-SITE SEDIMENTATION & EROSION CONTROL INSPECTOR AND THE ENGINEER.
- PROVIDE INLET PROTECTION AROUND ALL SITE STORM INLETS. PROTECT OPEN PIPES UNDER CONSTRUCTION WITH EITHER PLYWOOD OR WITH MESH AND GRAVEL WEIRS. RUNOFF SHALL NOT BE ALLOWED IN ANY OPEN TRENCH.
- CONTRACTOR WILL FIELD LOCATE SILT FENCE OUTLETS AT LOW POINTS IN SILT FENCE AS REQUIRED TO PROVIDE RELIEF FROM CONCENTRATED FLOWS.
- ALL DIMENSIONS AND GRADES SHOWN ON THE PLANS SHALL BE FIELD VERIFIED BY THE CONTRACTOR PRIOR TO CONSTRUCTION. CONTRACTOR SHALL NOTIFY THE OWNER AND ENGINEER IF ANY DISCREPANCIES EXIST PRIOR TO PROCEEDING WITH CONSTRUCTION FOR NECESSARY PLAN OR GRADE CHANGES. NO EXTRA COMPENSATION SHALL BE PAID TO THE CONTRACTOR FOR ANY WORK DONE DUE TO DIMENSIONS OR GRADES SHOWN INCORRECTLY ON THESE PLANS IF SUCH NOTIFICATION HAS NOT BEEN GIVEN.
- DISTURBANCE OUTSIDE OF THE SITE PROPERTY LIMITS OR PUBLIC RIGHT-OF-WAY SHALL ONLY BE AS ALLOWED BY SIGNED GRADING AGREEMENTS AND/OR EASEMENTS BETWEEN THE DEVELOPER AND THE OFFSITE PROPERTY OWNER.
- THE CONTRACTOR IS RESPONSIBLE TO MAINTAIN SAFE OPEN ACCESS TO ALL PROPERTIES ALONG ADJACENT PROPERTIES DURING CONSTRUCTION PERIOD FOR IMPROVEMENTS.
- SEEDING TO BE PER OKLAHOMA VEGETATION CONTROL PROGRAM AND OKLAHOMA DEPARTMENT OF ENVIRONMENTAL & CONSERVATION HANDBOOK FOR EROSION PREVENTION AND SEDIMENT CONTROL

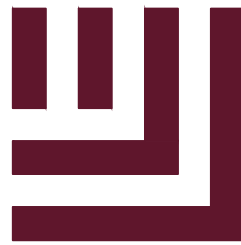

McADAMS

The John R. McAdams Company, Inc.
4400 State Highway 121, Suite 800
Lewisville, Texas 75056


phone 972. 436. 9712
fax 972. 436. 9715
TBPE: F-19762 TBPELS: F-10194440
TBAE: BR3185
www.mcadamsco.com

CLIENT

EXPRESS OIL CHANGE & TIRE ENGINEERS
300 S DEWEY AVE.
WAGONER, OK 74467
205-397-1142
JUSTIN DUCK



EXPRESS OIL - WAGONER, OK
CONSTRUCTION DRAWINGS
300 S DEWEY AVENUE
WAGONER, OK, 74467

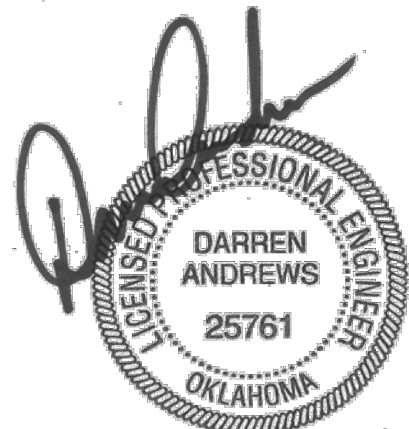

05/01/2026

REVISIONS

NO.	DATE	REVISIONS PER CITY COMMENTS
1	03. 26. 2026	REVISIONS PER CITY COMMENTS
2	03. 30. 2026	REVISIONS PER CITY COMMENTS
3		
4		
5		
6		


PLAN INFORMATION

PROJECT NO. EXO25005
FILENAME EXO25005-EC1
CHECKED BY BY
DRAWN BY KZ
SCALE 1" = 20'
DATE 05-01-2026

SHEET

EROSION CONTROL
PLAN


C6.00

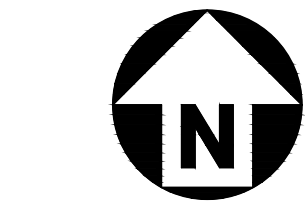

GRAPHIC SCALE
0 10 20 40
1 inch = 20 ft.

ISSUE FOR CONSTRUCTION

Z:\Zdriva\Projects\EX01\EX025005\04-Production\Engineering\Current Drawings\Sheets\EX025005-PV1.dwg, 5/1/2026 4:57:22 PM, Rodrigo Lopez

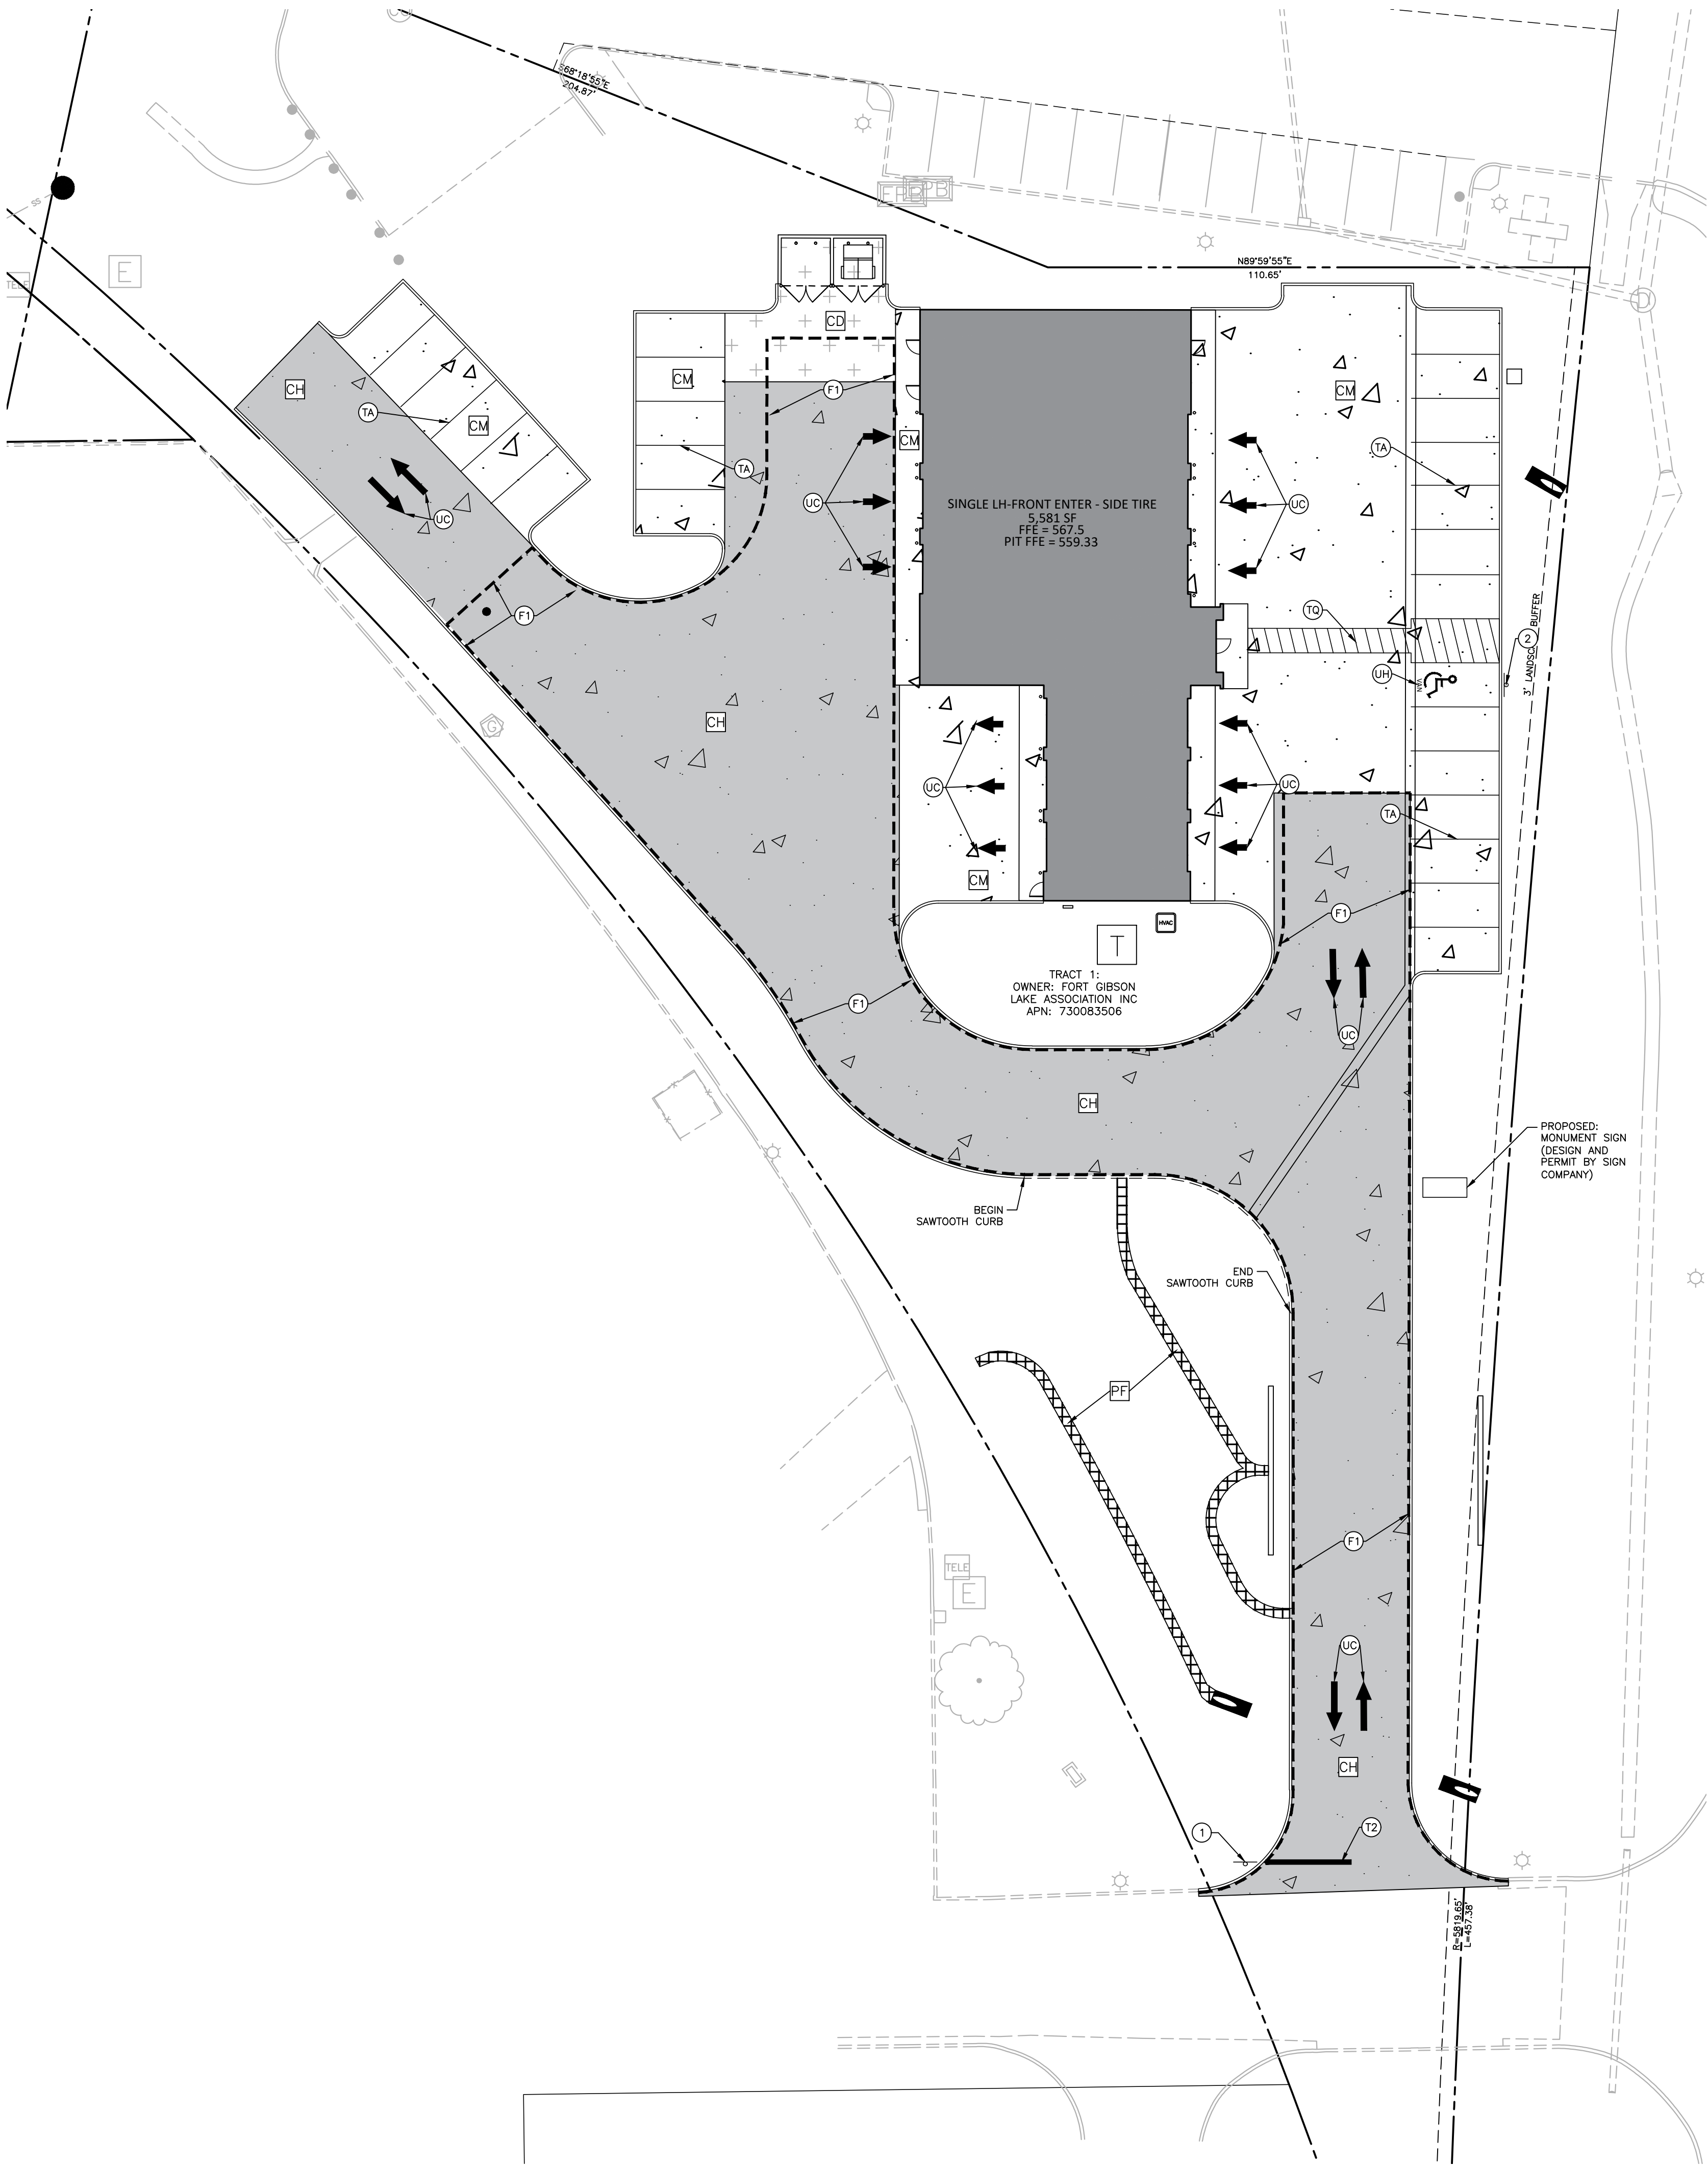

PAVEMENT MARKING LEGEND

- LANE LINES/MARKINGS
- F1 4" RED
 - F2 24" WHITE STOPBAR
 - TA 4" WHITE
 - UC 8" WHITE CROSSWALK LINE

ARROWS/CHARACTERS

- HP HANDICAP PARKING
- UC STRAIGHT ARROW

SIGN LEGEND:

- 1 STOP
- MUTCD R1-1
36"x36"
- 2 RESERVED PARKING
- R7-B 18"x12" & R7-BA 18"x9"

PAVEMENT LEGEND:

- PF PILOT FLUME CONCRETE PAVEMENT
- CM MEDIUM DUTY CONCRETE PAVEMENT
- CD HEAVY DUTY CONCRETE DUMPSTER PAVEMENT
- CH HEAVY DUTY CONCRETE FIRELANE PAVEMENT
- STANDARD CURB
- VALLEY GUTTER
- FIRELANE

CONCRETE PAVEMENT SECTIONS

	PF PILOT FLUME*	CM MEDIUM DUTY	CH HEAVY DUTY	CD HEAVY DUTY
PORTLAND CEMENT CONCRETE (F _c = 4000 PSI) *3,000 PSI CONCRETE PAVEMENT	6.0"	5.0"	6.0"	7.0"
GRADED TYPE "A" AGGREGATE BASE COURSE *WASHED ROCK	6.0"	6.0"	6.0"	6.0"

GEOTECHNICAL ENGINEER
TERRACON CONSULTANTS, INC.
9522 EAST 47TH PLACE, UNIT D
TULSA, OKLAHOMA 74145
918-250-0461
TERRACON PROJECT NO. 04255118

BENCHMARKS:

TBM 1:
MAG NAIL N: 359314.774 E:2739270.365 Z: 567.841

TBM 2:
MAG NAIL N: 358644.911 E:2739283.301 Z: 561.909

TBM 3:
MAG NAIL N: 359055.569 E: 2738701.146 Z:563.949

TBM 4:
MAG NAIL N: 359059.999 E: 2738298.719 Z: 561.719

GENERAL PAVEMENT AND MARKING NOTES:

- ALL CONSTRUCTION SHALL CONFORM TO THE LATEST CITY OF WAGONER AND ODOT STANDARDS AND SPECIFICATIONS AS APPLICABLE.
- EXISTING IMPROVEMENTS DAMAGED DURING CONSTRUCTION SHALL BE REPLACED/RESTORED TO THEIR ORIGINAL CONDITION AND TO THE SATISFACTION OF THE OWNER, BY THE CONTRACTOR RESPONSIBLE FOR THE DAMAGE.
- CONTRACTOR SHALL NOTIFY "OKIE811" (811) OR 1-800-522-6543 AT LEAST 3 FULL BUSINESS DAYS PRIOR TO BEGINNING CONSTRUCTION OR EXCAVATION TO HAVE EXISTING UTILITIES LOCATED. CONTRACTOR SHALL CONTACT ANY LOCAL UTILITIES THAT PROVIDE THEIR OWN LOCATOR SERVICES INDEPENDENT OF "ODOT". REPORT ANY DISCREPANCIES TO THE ENGINEER IMMEDIATELY.
- CONTRACTOR IS RESPONSIBLE FOR COORDINATING CONSTRUCTION ACTIVITIES WITH THE APPROPRIATE UTILITY COMPANIES FOR ANY REQUIRED RELOCATIONS (I.E. POWER POLES, TELEPHONE PEDESTALS, WATER METERS, ETC.).
- PRIOR TO BEGINNING CONSTRUCTION BEYOND EROSION CONTROL MEASURES, THE GENERAL CONTRACTOR SHALL SCHEDULE AND ATTEND A PRE-CONSTRUCTION CONFERENCE WITH THE LOCAL MUNICIPALITY AND ODOT, AND A REPRESENTATIVE OF THE ENGINEER AND OWNER IF REQUIRED. THE PURPOSE OF THIS MEETING IS TO REVIEW THE SPECIFIC COMPONENTS OF THE PLAN AND OPERATION OF THE FACILITIES DURING CONSTRUCTION.
- ACCESSIBLE RAMPS SHALL BE CONSTRUCTED IN ACCORDANCE WITH THE 2010 ADA STANDARDS FOR ACCESSIBLE DESIGN, LOCAL MUNICIPALITY AND ODOT.
- ALL SIDEWALKS THAT CONNECT TO THE PUBLIC RIGHT-OF-WAY MUST BE ACCESSIBLE TO PERSONS WHO ARE BLIND, HAVE LOW VISION AND PEOPLE WITH MOBILITY DISABILITIES. PEDESTRIAN EXISTING ROUTES AND ALTERNATE PEDESTRIAN ROUTES DURING CONSTRUCTION WILL BE REQUIRED TO BE COMPLIANT WITH THE PUBLIC RIGHTS OF WAY ACCESSIBILITY GUIDELINES (PROWAG), 2010 ADA STANDARDS FOR ACCESSIBLE DESIGN AND THE MANUAL ON UNIFORM TRAFFIC CONTROL DEVICES (MUTCD).
- TYPICAL PAVEMENT SECTION DETAILS SHOWN ARE INTENDED TO BE A MINIMUM PAVEMENT SECTION REQUIREMENTS. THE CURRENT GEOTECHNICAL REPORT SHALL OVER-RIDE ALL TYPICAL PAVEMENT SECTIONS SHOWN, IF THE GEOTECHNICAL ENGINEER DEEMS A HEAVIER SECTION IS REQUIRED.
- PROVIDED APPROVAL HAS BEEN OBTAINED FROM THE OWNER IN WRITING PRIOR TO ORDERING OR INSTALLATION. THE CONTRACTOR SHALL WAIVE ANY CLAIM FOR ADDITIONAL COST RELATED TO SUBSTITUTION OF ALTERNATE EQUIPMENT.
- IF UNFORESEEN CONDITIONS DEVELOP DURING CONSTRUCTION, REFER TO THE LATEST VERSION OF THE LOCAL MUNICIPALITY AND ODOT STANDARDS AND CONTACT PUBLIC WORKS STAFF FOR FURTHER GUIDANCE.
- EXISTING UTILITIES AND STRUCTURES SHOWN, BOTH UNDERGROUND AND ABOVE GROUND, ARE BASED ON A FIELD SURVEY AND THE BEST AVAILABLE RECORD DRAWINGS. THE CONTRACTOR SHALL VERIFY FIELD CONDITIONS PRIOR TO BEGINNING RELATED CONSTRUCTION. ANY DISCREPANCIES SHALL BE REPORTED TO THE ENGINEER IMMEDIATELY.
- SOIL UNDER BUILDINGS, PAVED AREAS AND WITHIN SLOPES GREATER THAN 3:1 (H:V) SHALL BE APPROVED, PLACED AND COMPACTED AS RECOMMENDED BY THE GEOTECHNICAL ENGINEER.
- PREPARING, GRADING, SHAPING, AND COMPACTION OF SUBGRADE SOILS SHOULD BE PERFORMED IN ACCORDANCE WITH ODOT STANDARD SPECIFICATIONS. PREPARING, GRADING, SHAPING, AND COMPACTION OF AGGREGATE BASE COURSE (CABC) STONE SHOULD BE PERFORMED IN ACCORDANCE WITH ODOT STANDARD SPECIFICATIONS. PLACEMENT AND COMPACTION OF THE BITUMINOUS CONCRETE SHOULD BE PERFORMED IN ACCORDANCE ODOT STANDARD SPECIFICATIONS. PROPER SUBGRADE COMPACTION, ADHERENCE TO THE ODOT SPECIFICATIONS, AND COMPLIANCE WITH PROJECT PLANS AND SPECIFICATIONS ARE CRITICAL TO THE PERFORMANCE OF THE CONSTRUCTED PAVEMENT.
- THE CONTRACTOR MAY CHOOSE TO INSTALL INTERMEDIATE COURSES OF PAVEMENT TO STABILIZE THE SITE DURING CONSTRUCTION AT NO ADDITIONAL COST. THE CONTRACTOR IS RESPONSIBLE FOR DETERMINING THE ADEQUATE THICKNESS REQUIRED FOR INTERMEDIATE PAVING. INCREASES IN THE DESIGN PAVEMENT SECTION TO FACILITATE INTERMEDIATE PAVING SHALL BE PROVIDED AT NO ADDITIONAL COST.
- THE CONTRACTOR SHALL BE RESPONSIBLE FOR REPAIRING ANY DAMAGES TO SUBGRADE, INSTALLED BASE COURSE AND/OR INTERMEDIATE PAVING PRIOR TO PLACING SUBSEQUENT PAVEMENT LIFTS AT NO ADDITIONAL COST.
- THE CONTRACTOR SHALL BE RESPONSIBLE FOR PROTECTING PAVEMENT DURING ALL PHASES OF WORK. THE FINAL SURFACE OF PAVEMENT SHALL BE FREE OF ALL DEFECTS OR DAMAGE.
- THE CONTRACTOR SHALL ENSURE THAT THE POWER POLE IS NOT DAMAGED DURING SIDEWALK INSTALLATION.
- SIGNAGE TO BE PERMITTED SEPARATELY BY SIGN COMPANY.



McADAMS

The John R. McAdams Company, Inc.
4400 State Highway 121, Suite 800
Lewisville, Texas 75056

phone 972. 436. 9712

fax 972. 436. 9715

TBPE: F-19762 TBPELS: F-10194440

TBAE: BR3185

www.mcadamsco.com

CLIENT

EXPRESS OIL CHANGE & TIRE ENGINEERS

300 S DEWEY AVE.


WAGONER, OK 74467

205-397-1142

JUSTIN DUCK



EXPRESS OIL - WAGONER, OK
CONSTRUCTION DRAWINGS
300 S DEWEY AVENUE
WAGONER, OK, 74467

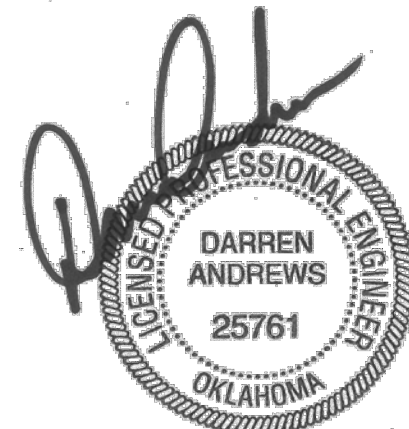

05/01/2026

REVISIONS

NO.	DATE	
1	03.26.2026	REVISIONS PER CITY COMMENTS
2	03.30.2026	REVISIONS PER CITY COMMENTS
3		
4		
5		
6		


PLAN INFORMATION

PROJECT NO. EXO25005
FILENAME EXO25005-PV1
CHECKED BY BY
DRAWN BY KZ
SCALE 1" = 20'
DATE 05-01-2026

SHEET

PAVEMENT, STRIPING &
SIGNAGE PLAN

C7.00

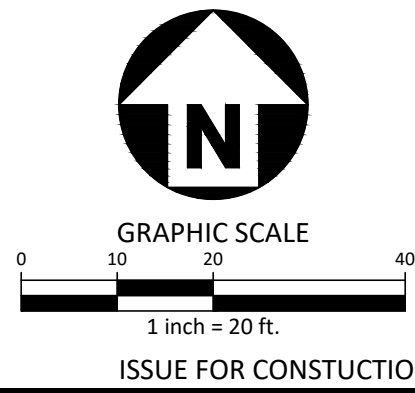



McAdams

The John R. McAdams Company, Inc.
4400 State Highway 121, Suite 800
Lewisville, Texas 75056

phone 972. 436. 9712

fax 972. 436. 9715

TBPE: F-1972 TBPELS: F-1019440

TBAE: BR3185

www.mcadamsco.com

CLIENT

EXPRESS OIL CHANGE & TIRE ENGINEERS

300 S DEWEY AVE.











WAGONER, OK 74467

205-397-1142

JUSTIN DUCK



EXPRESS OIL - WAGONER, OK
CONSTRUCTION DRAWINGS
300 S DEWEY AVENUE
WAGONER, OK, 74467

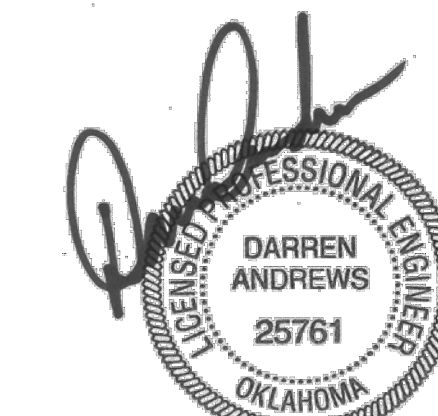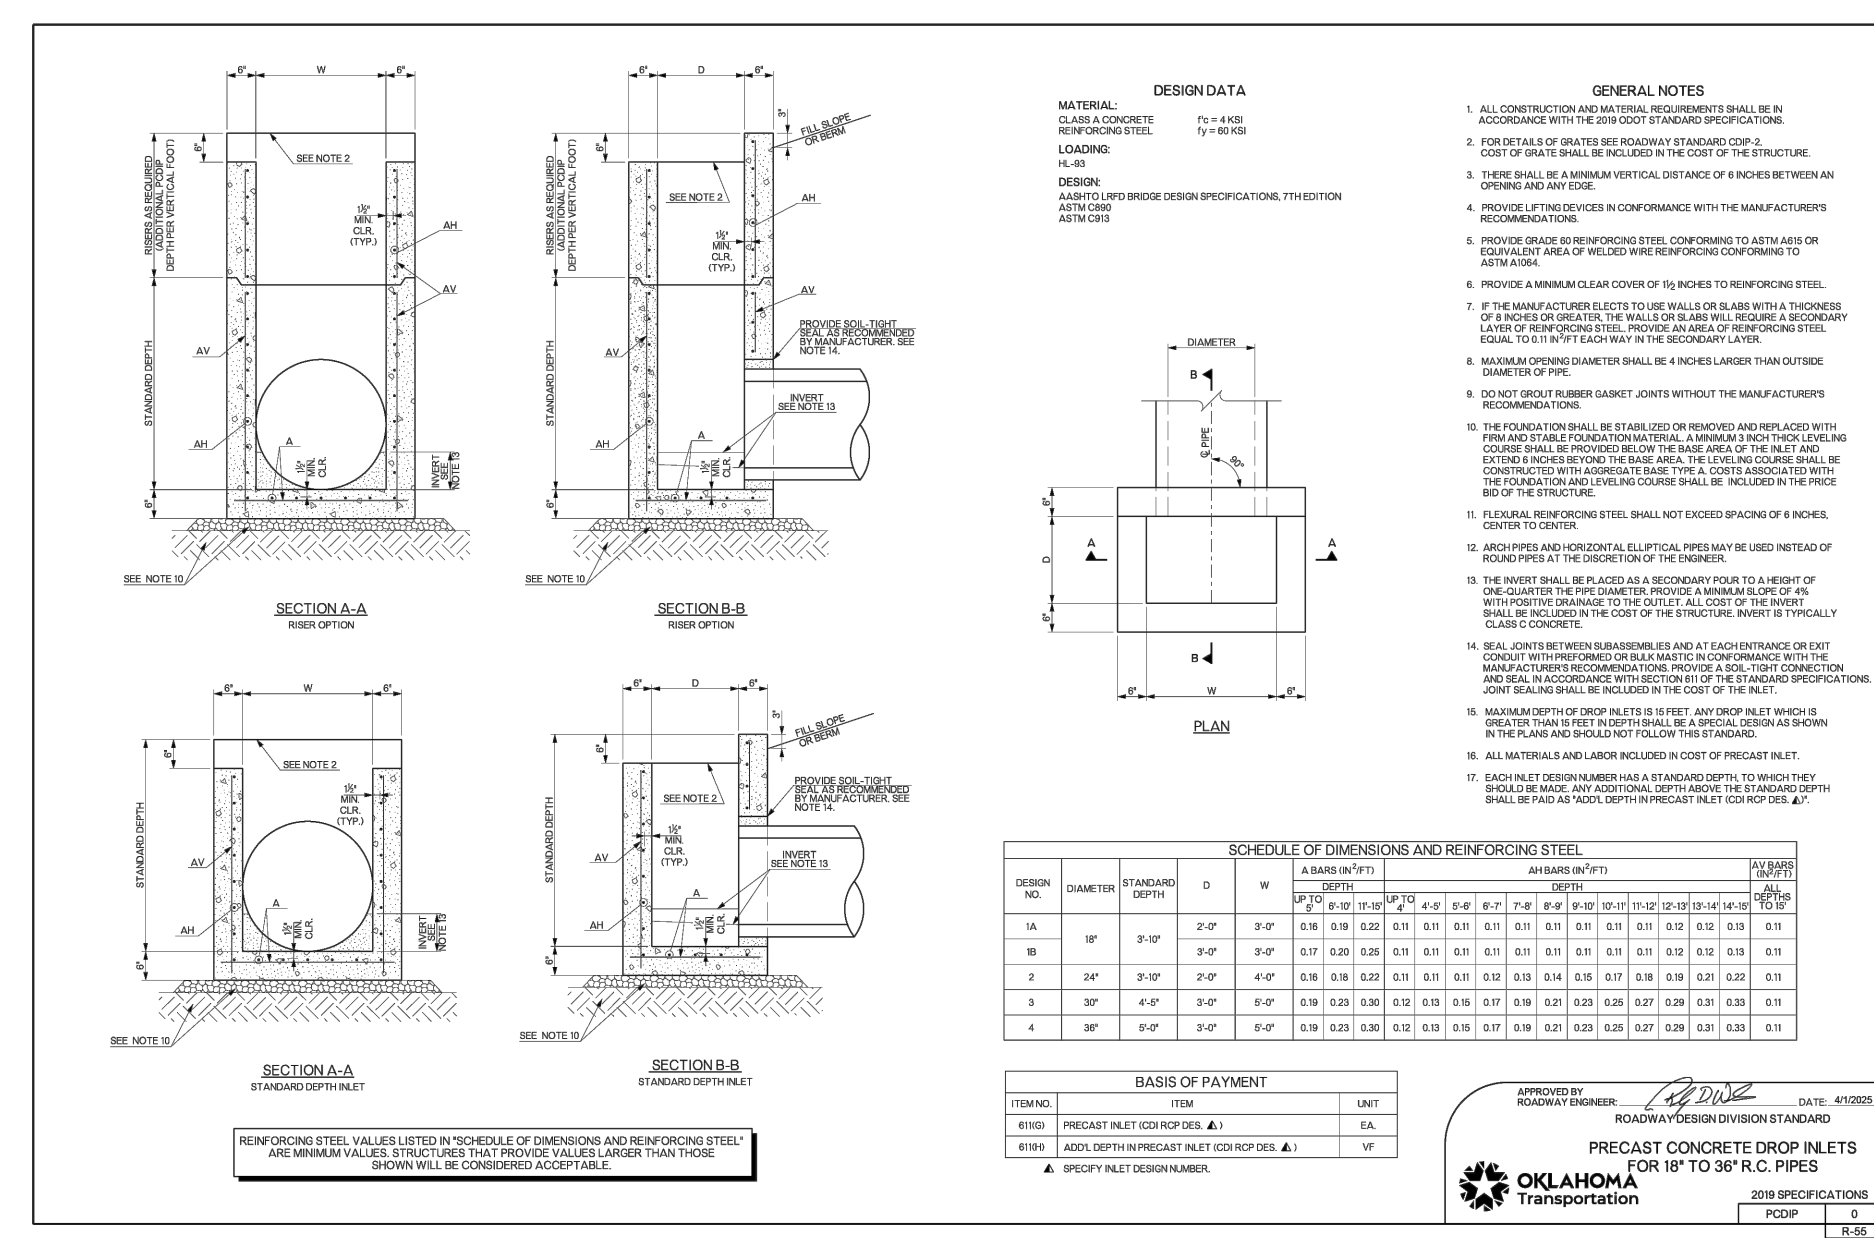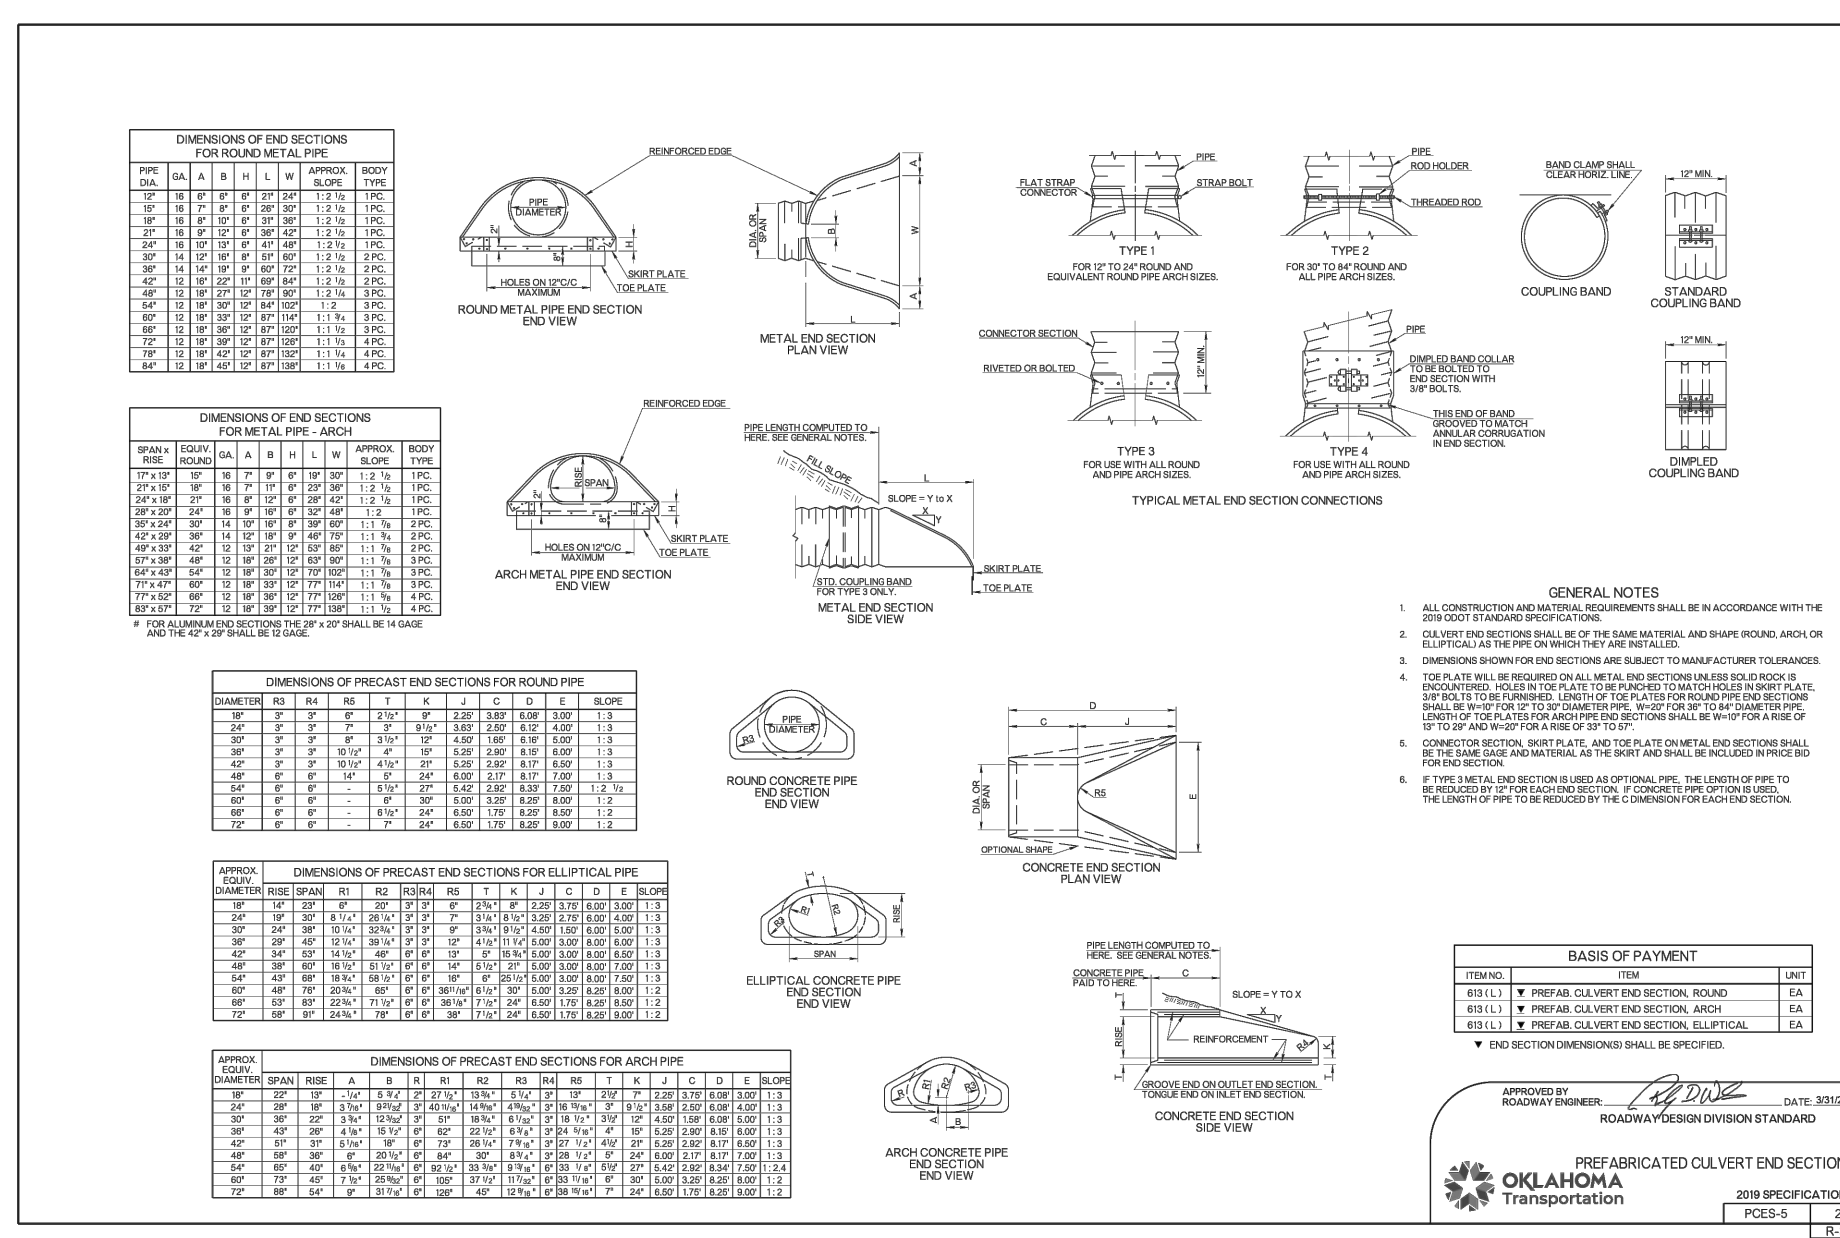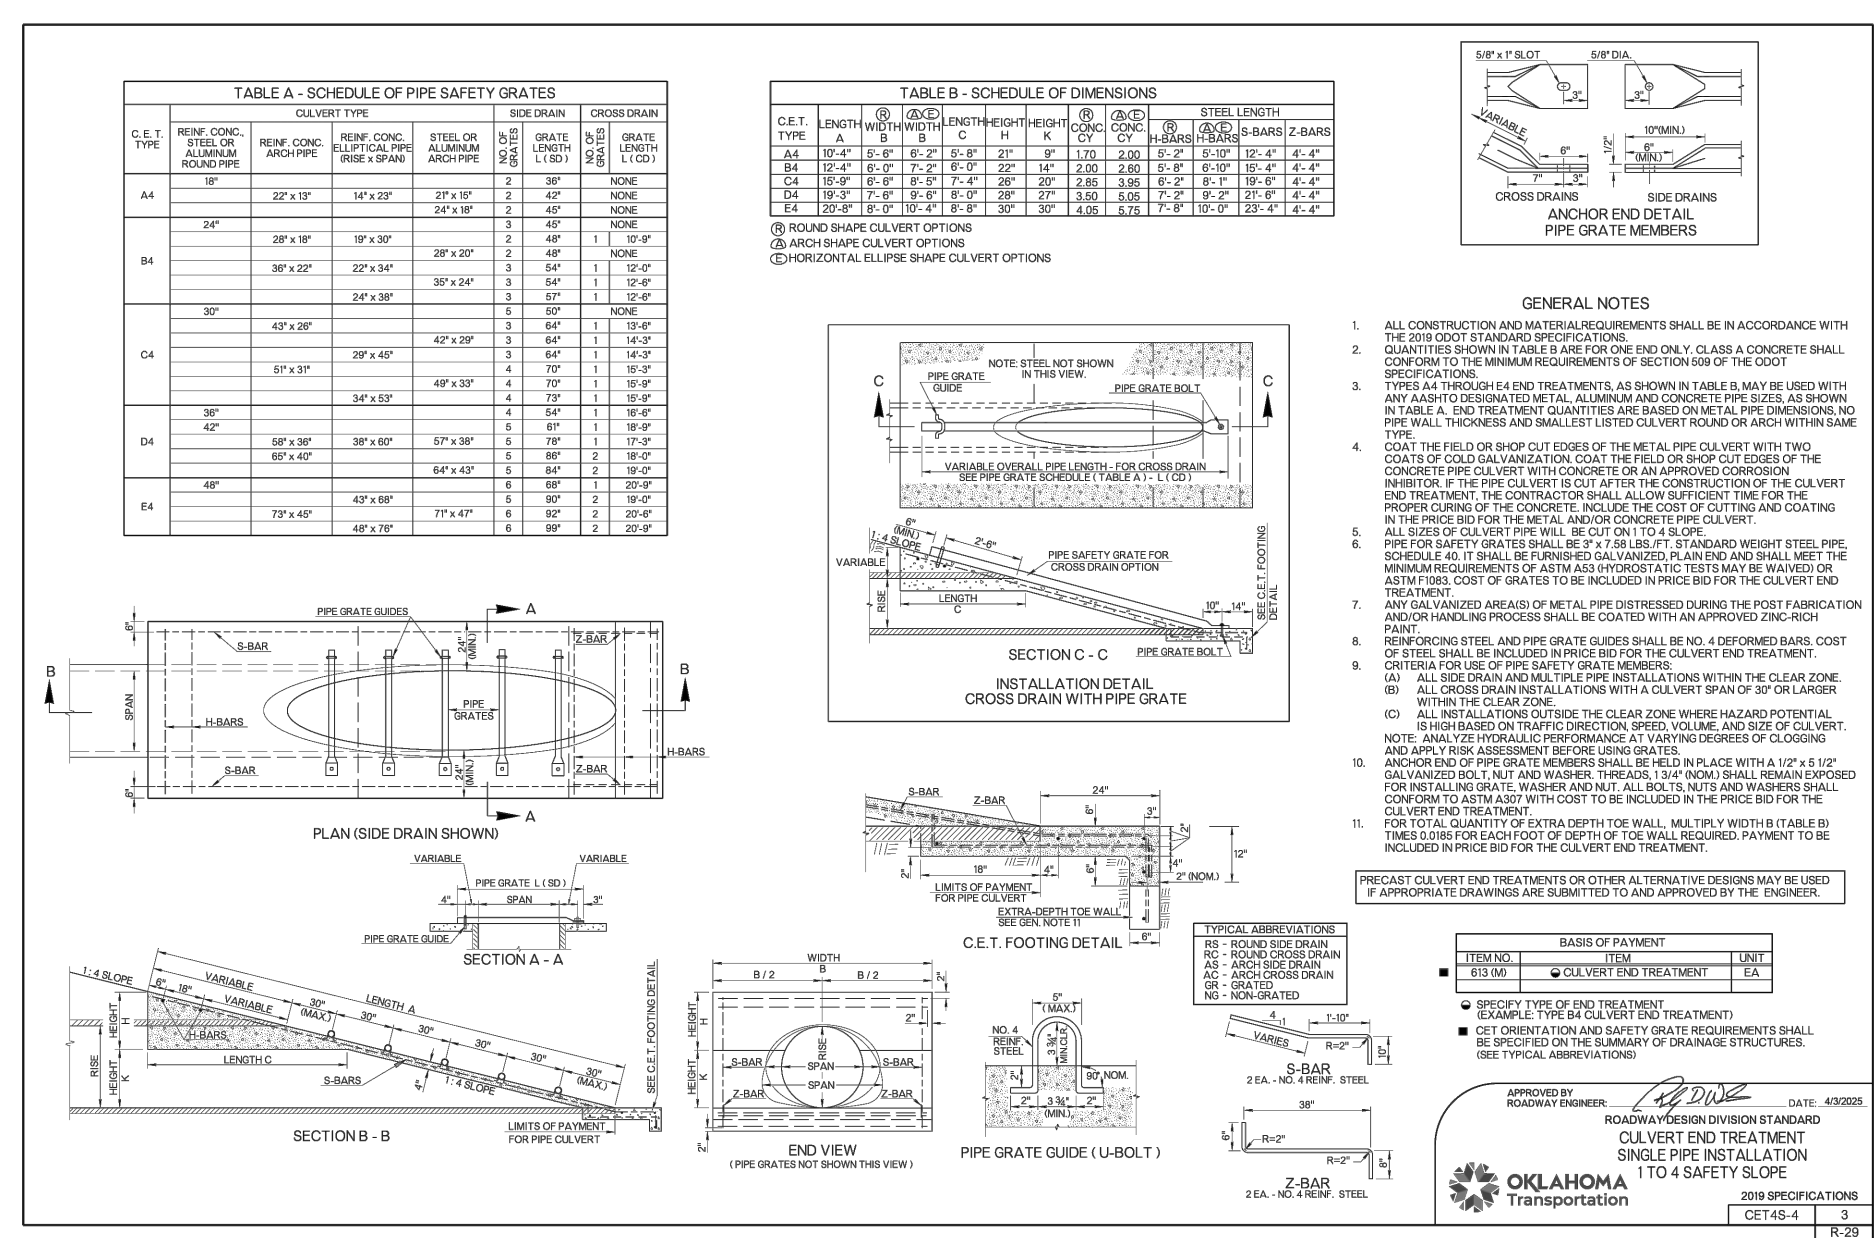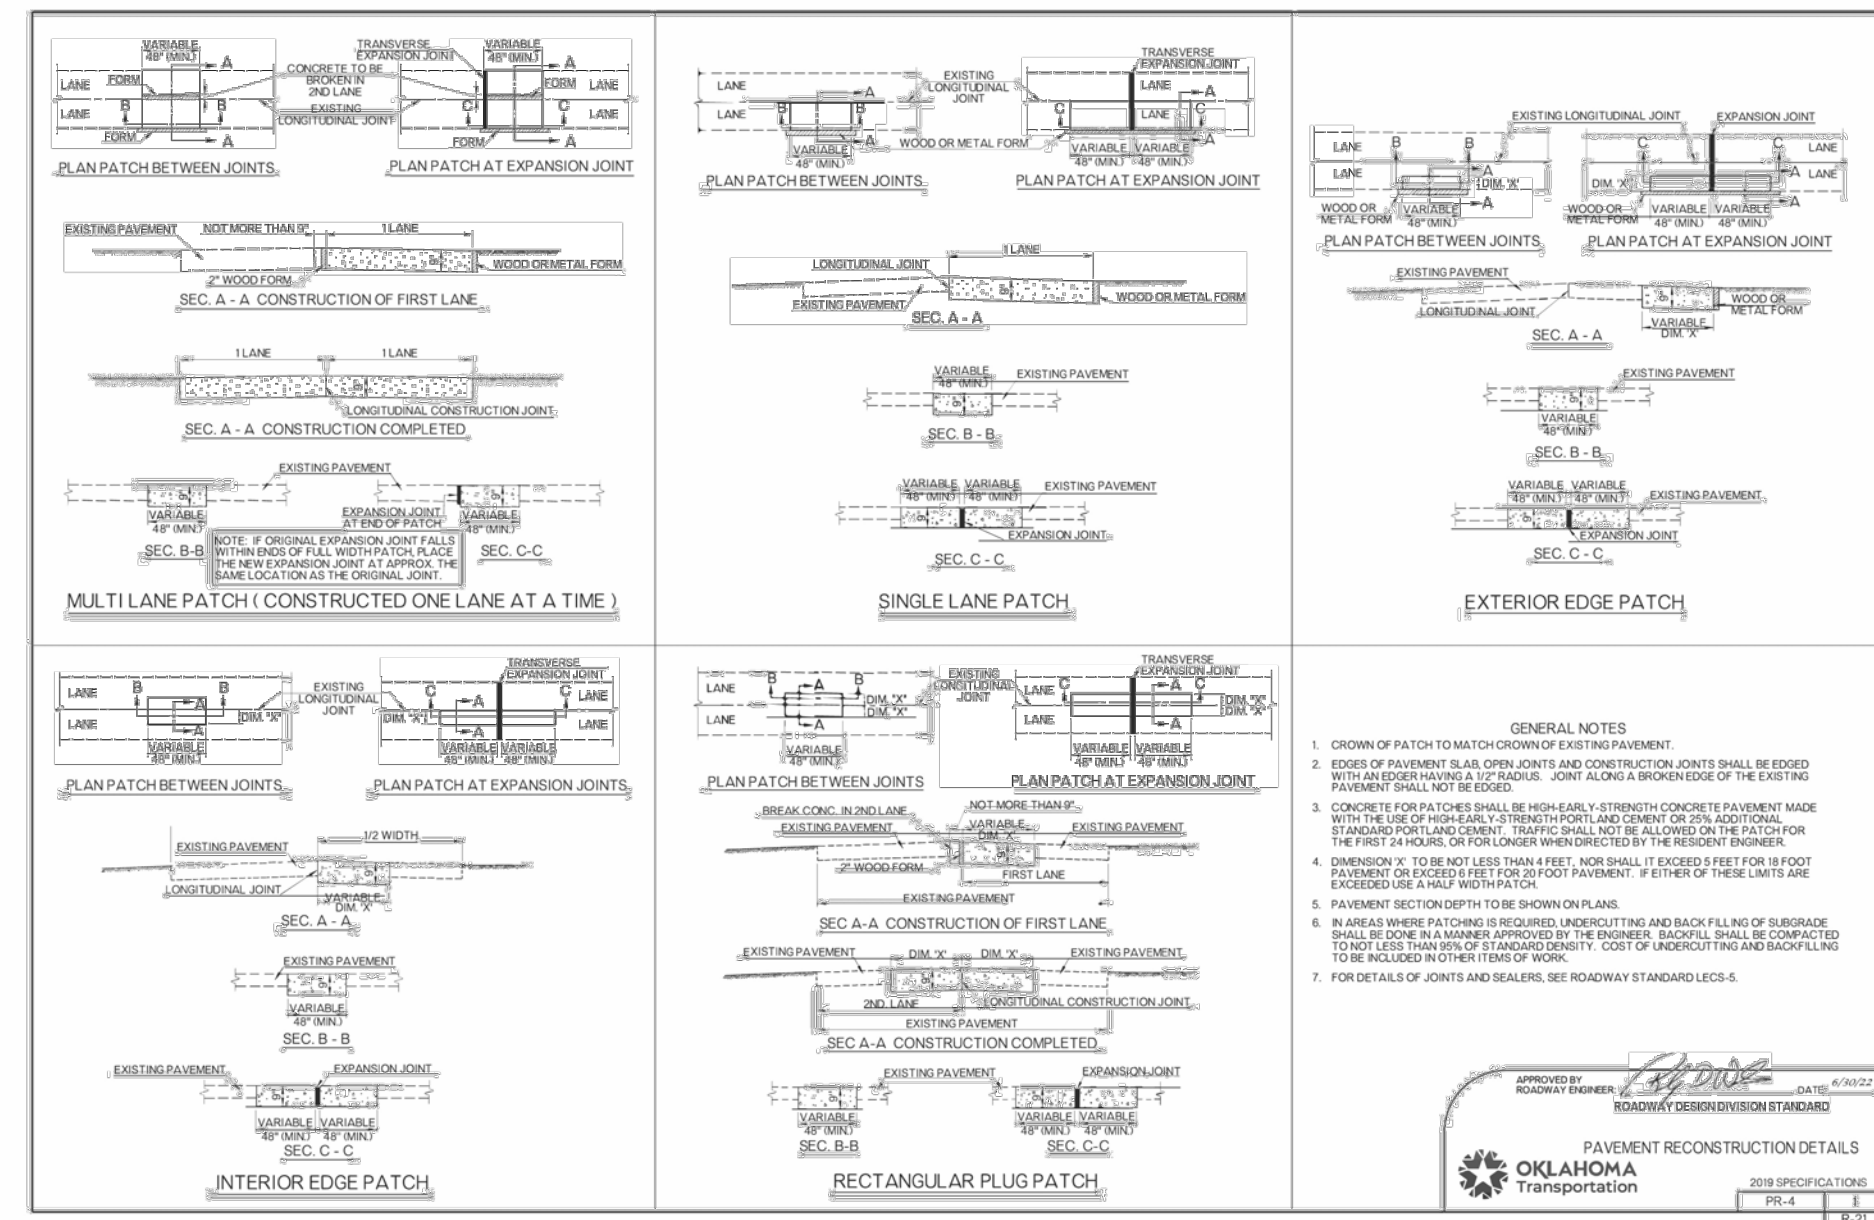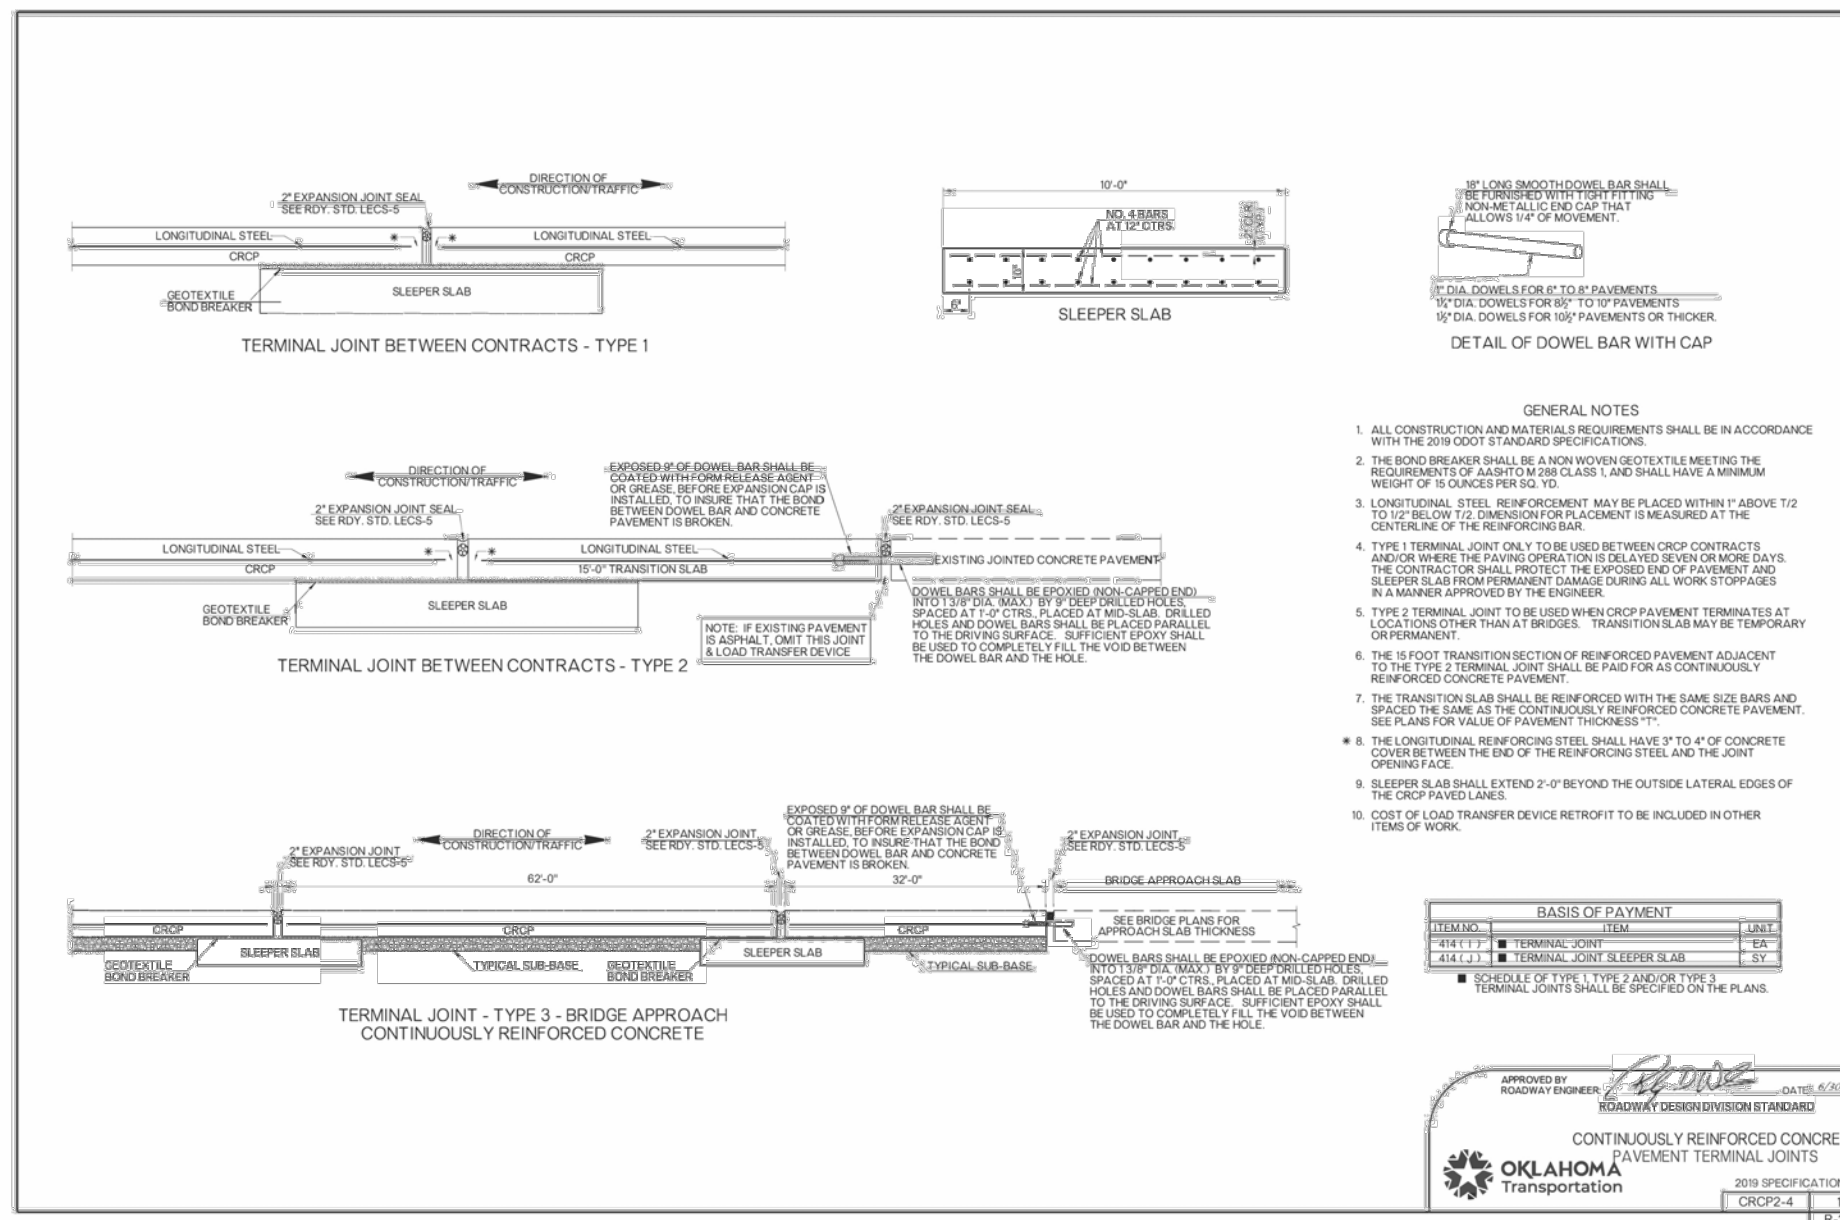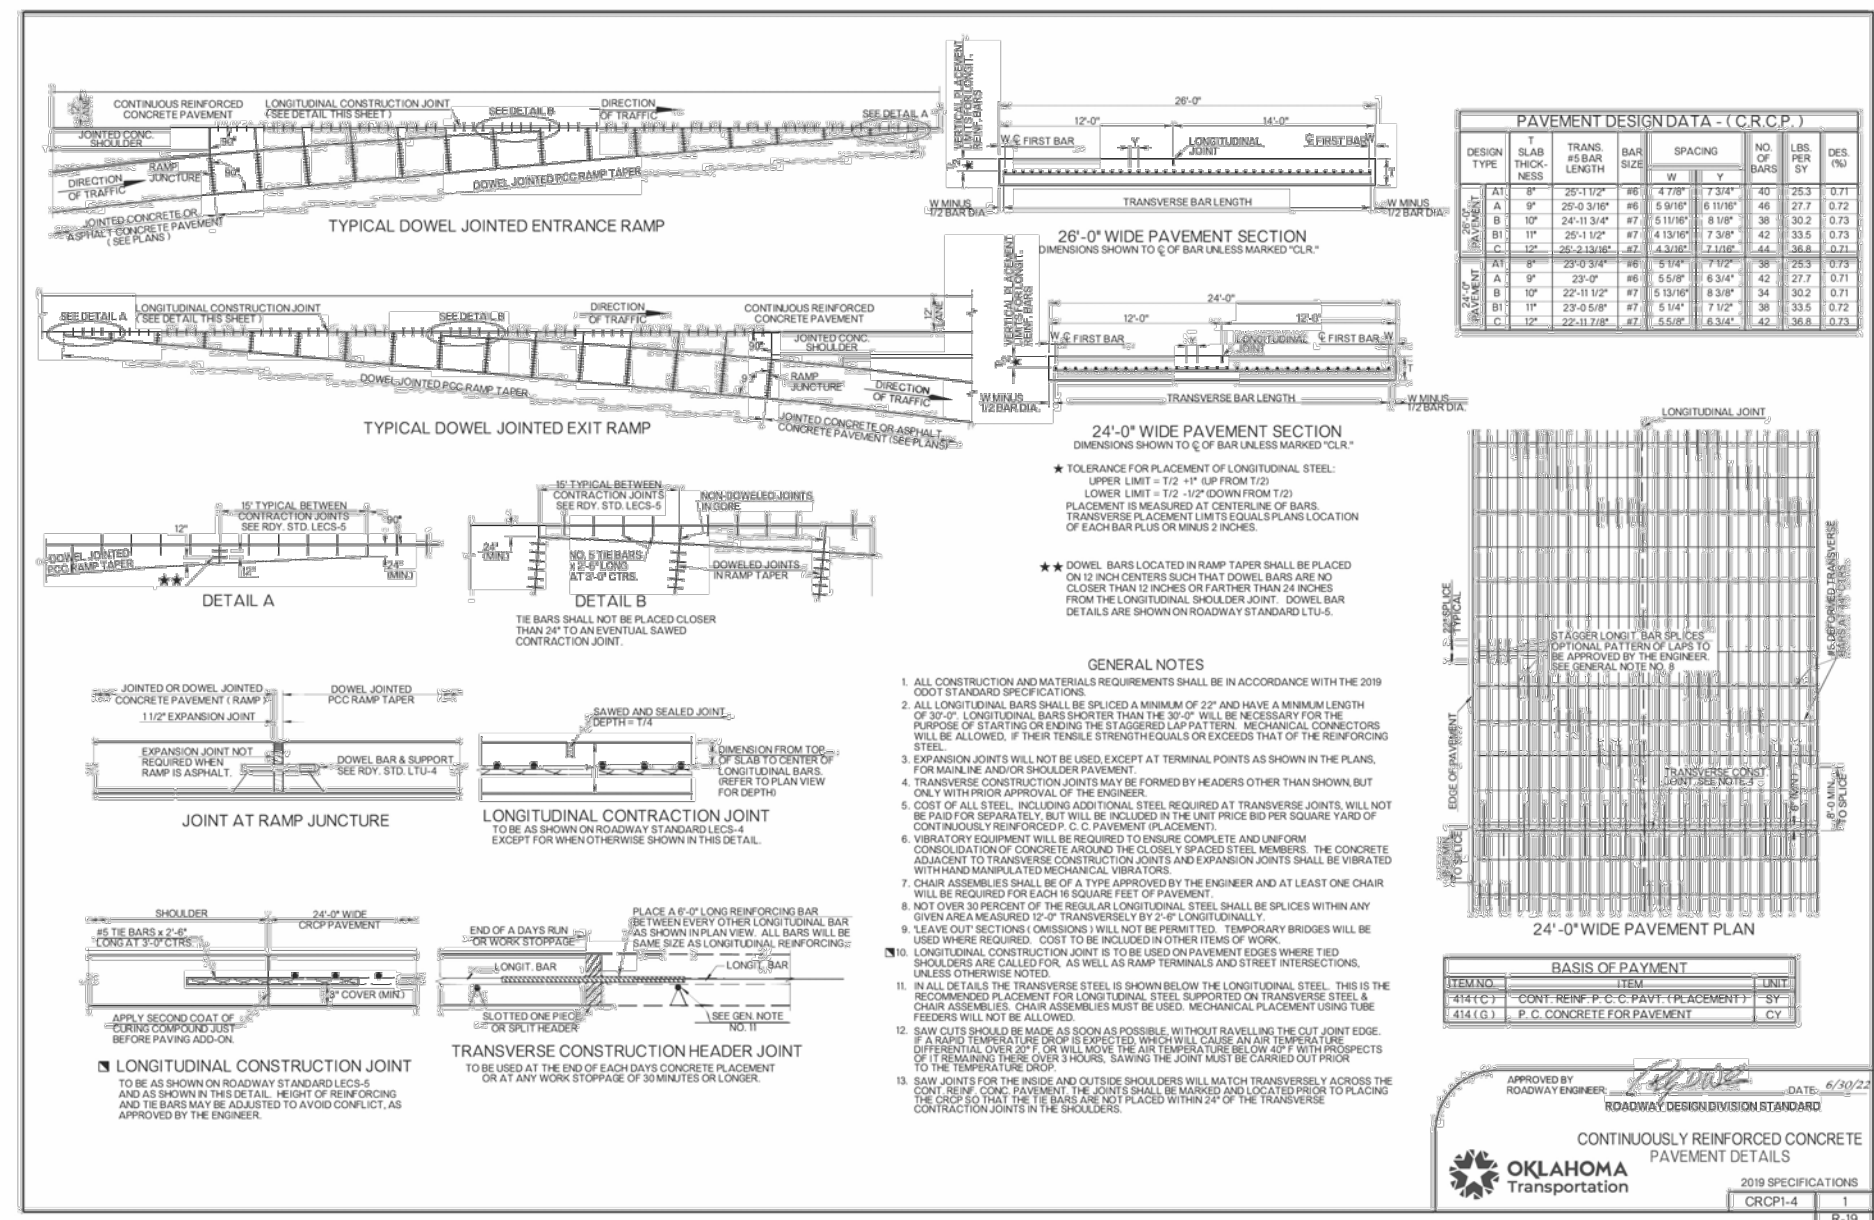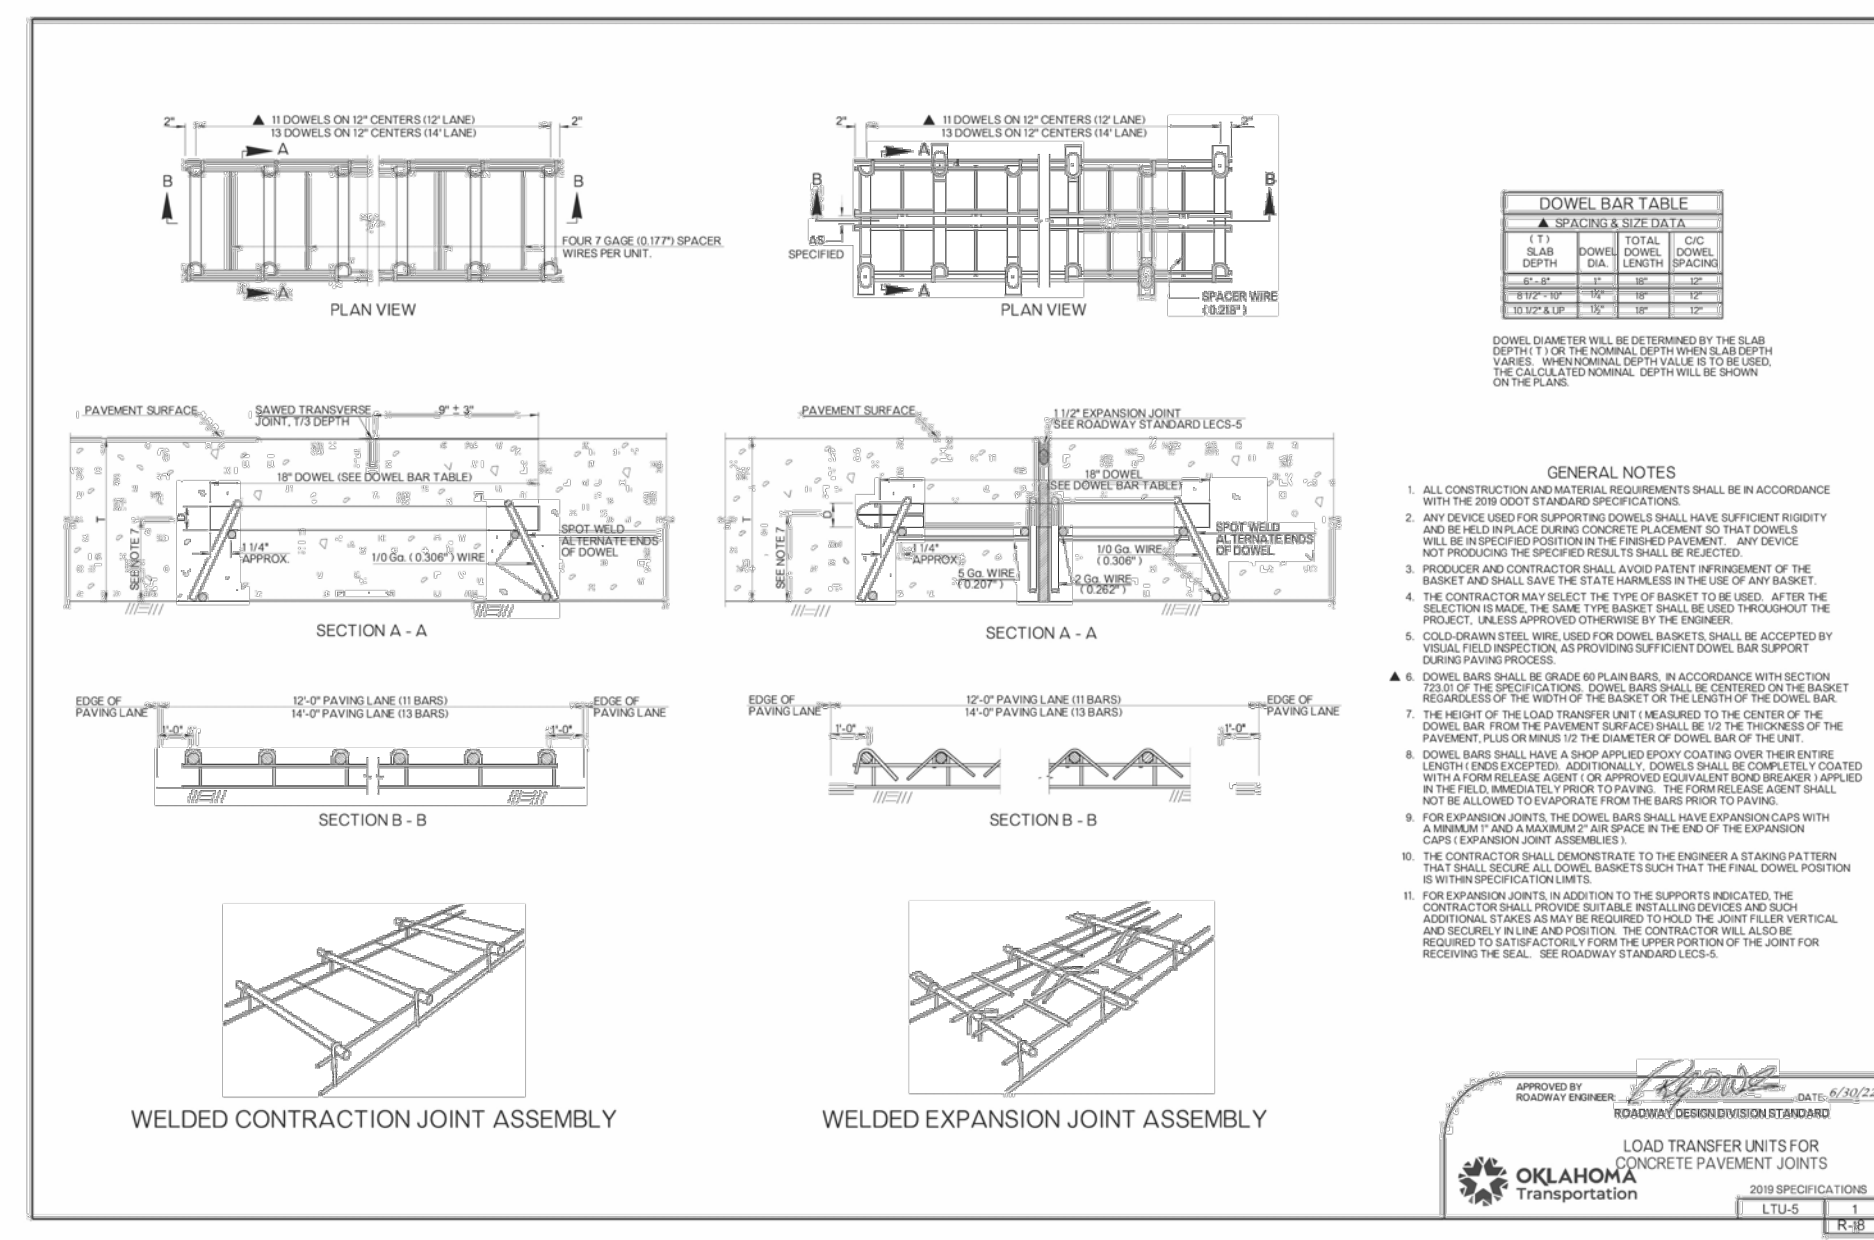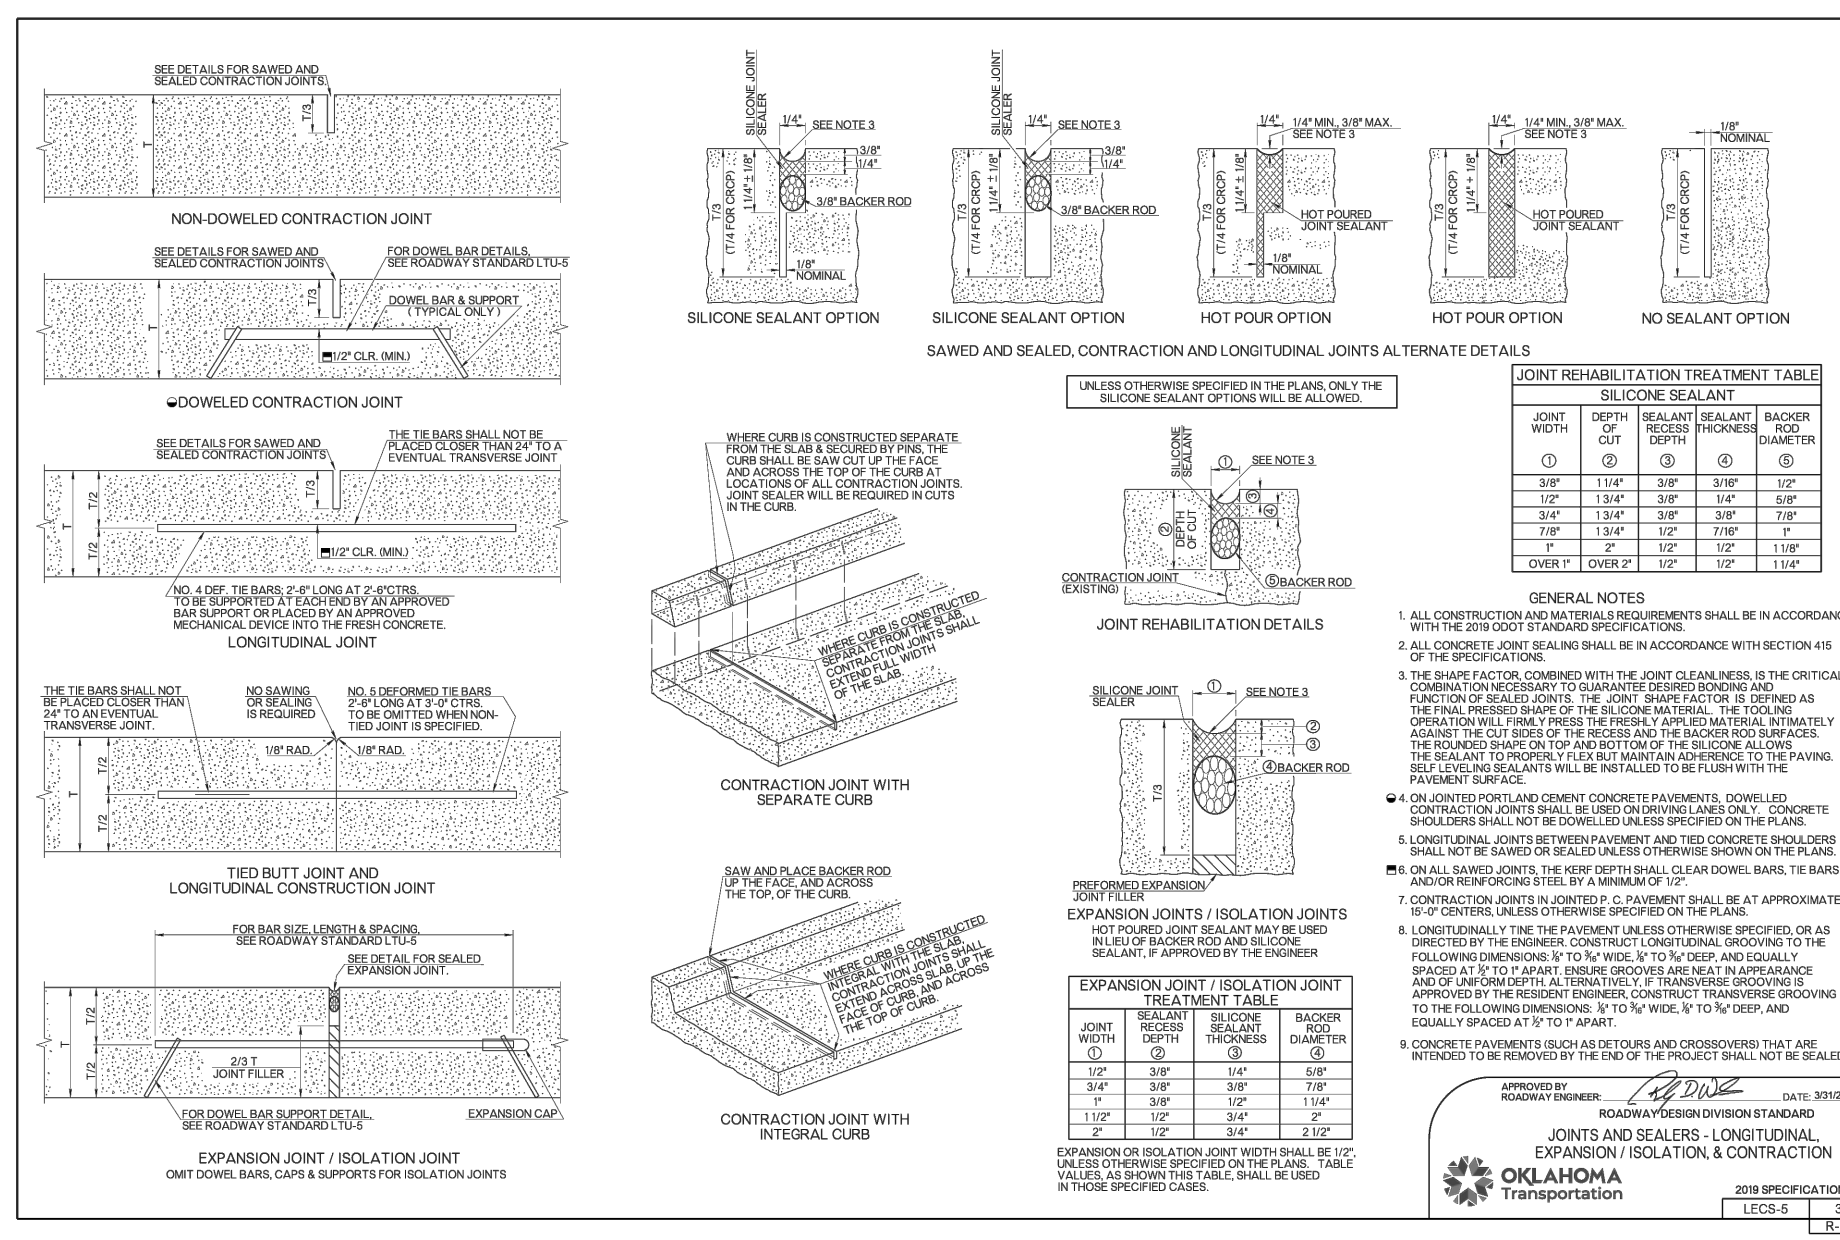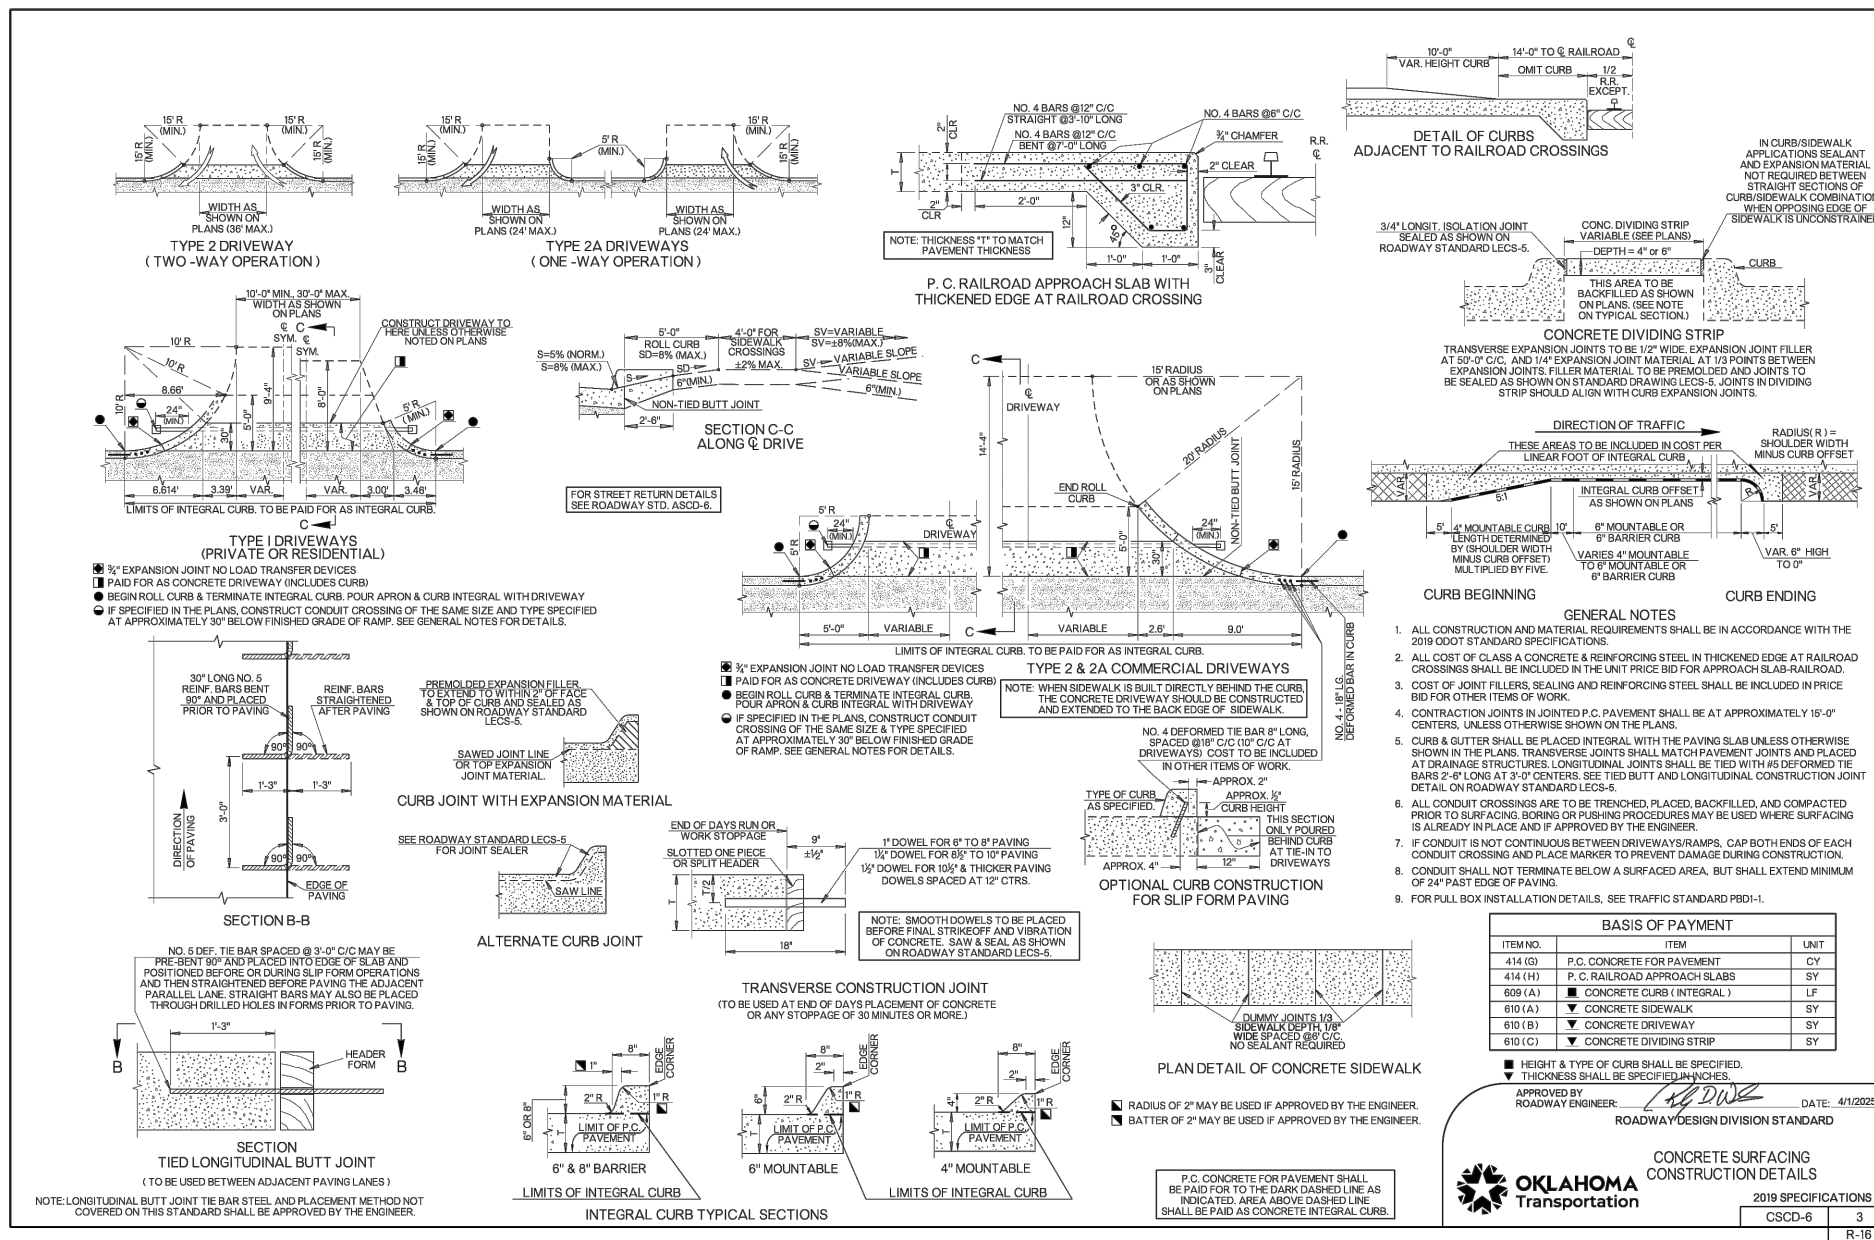

05/01/2026

NO.	DATE	REVISIONS PER CITY COMMENTS
1	03.26.2026	REVISIONS PER CITY COMMENTS
2	03.30.2026	REVISIONS PER CITY COMMENTS
3		
4		
5		
6		

PLAN INFORMATION

PROJECT NO. EXO25005

FILENAME EXO25005-D1

CHECKED BY

DRAWN BY KZ

SCALE N.T.S.

DATE 05-01-2026


SHEET

STANDARD CONSTRUCTION

DETAILS

C8.00


ISSUE FOR CONSTRUCTION

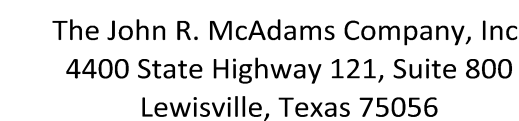

phone 972. 436. 9712
fax 972. 436. 9715
TBPE: F-19762 TBPELS: F-10194440
TBAE: BR3185
www.mcadamsco.com

EXPRESS OIL CHANGE & TIRE ENGINEERS
300 S DEWEY AVE.
WAGONER, OK 74467
205-397-1142
JUSTIN DUCK

EXPRESS OIL - WAGONER, OK
CONSTRUCTION DRAWINGS
300 S DEWEY AVENUE
WAGONER, OK, 74467

 

NO.	DATE	
1	03. 26. 2026	REVISIONS PER CITY COMMENTS
2	03. 30. 2026	REVISIONS PER CITY COMMENTS

PROJECT NO. EXO25005

FILENAME	EX025005-D1
CHECKED BY	BY
DRAWN BY	KZ
SCALE	N.T.S.
DATE	05-01-2026




TANDARD CONST

DETAILS

600

680

Conclusion

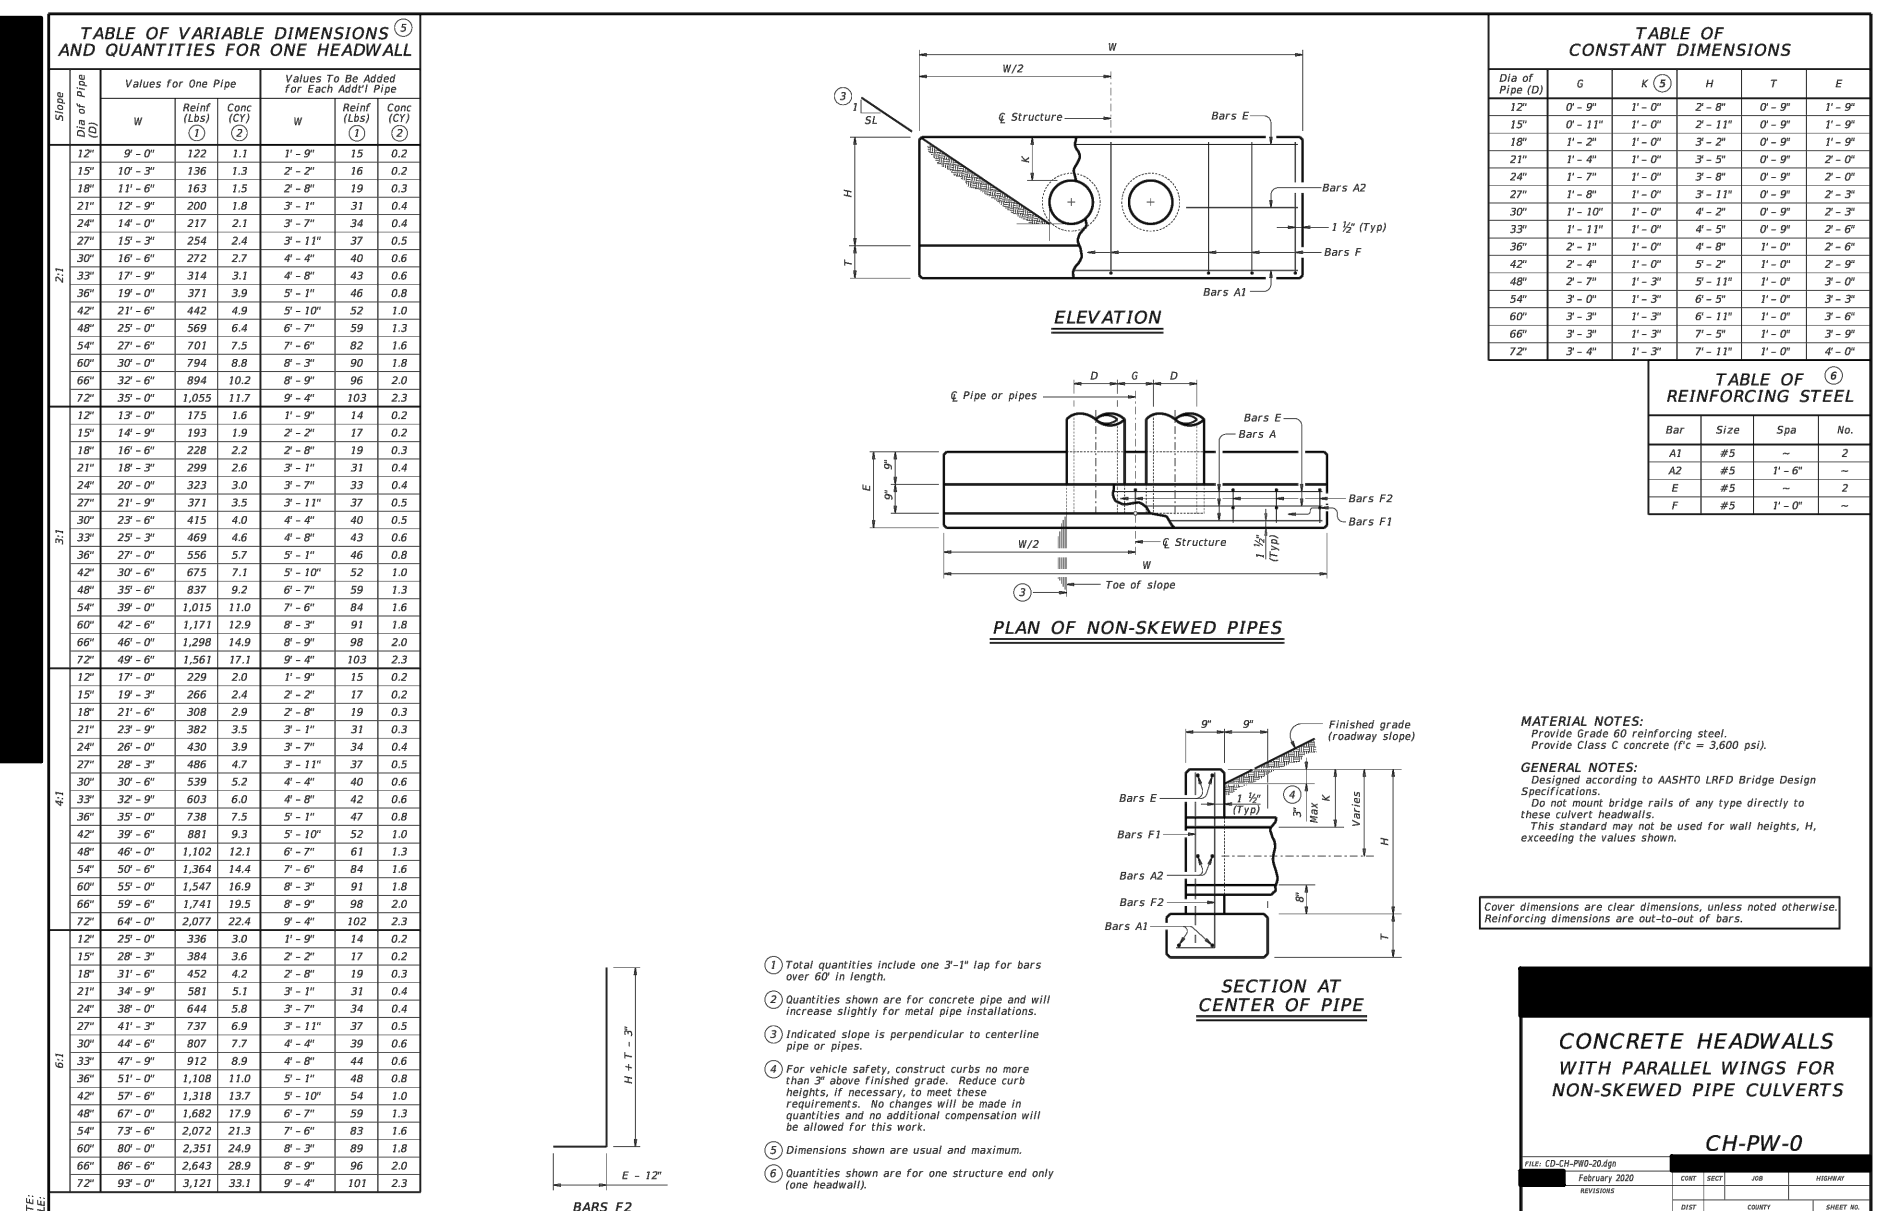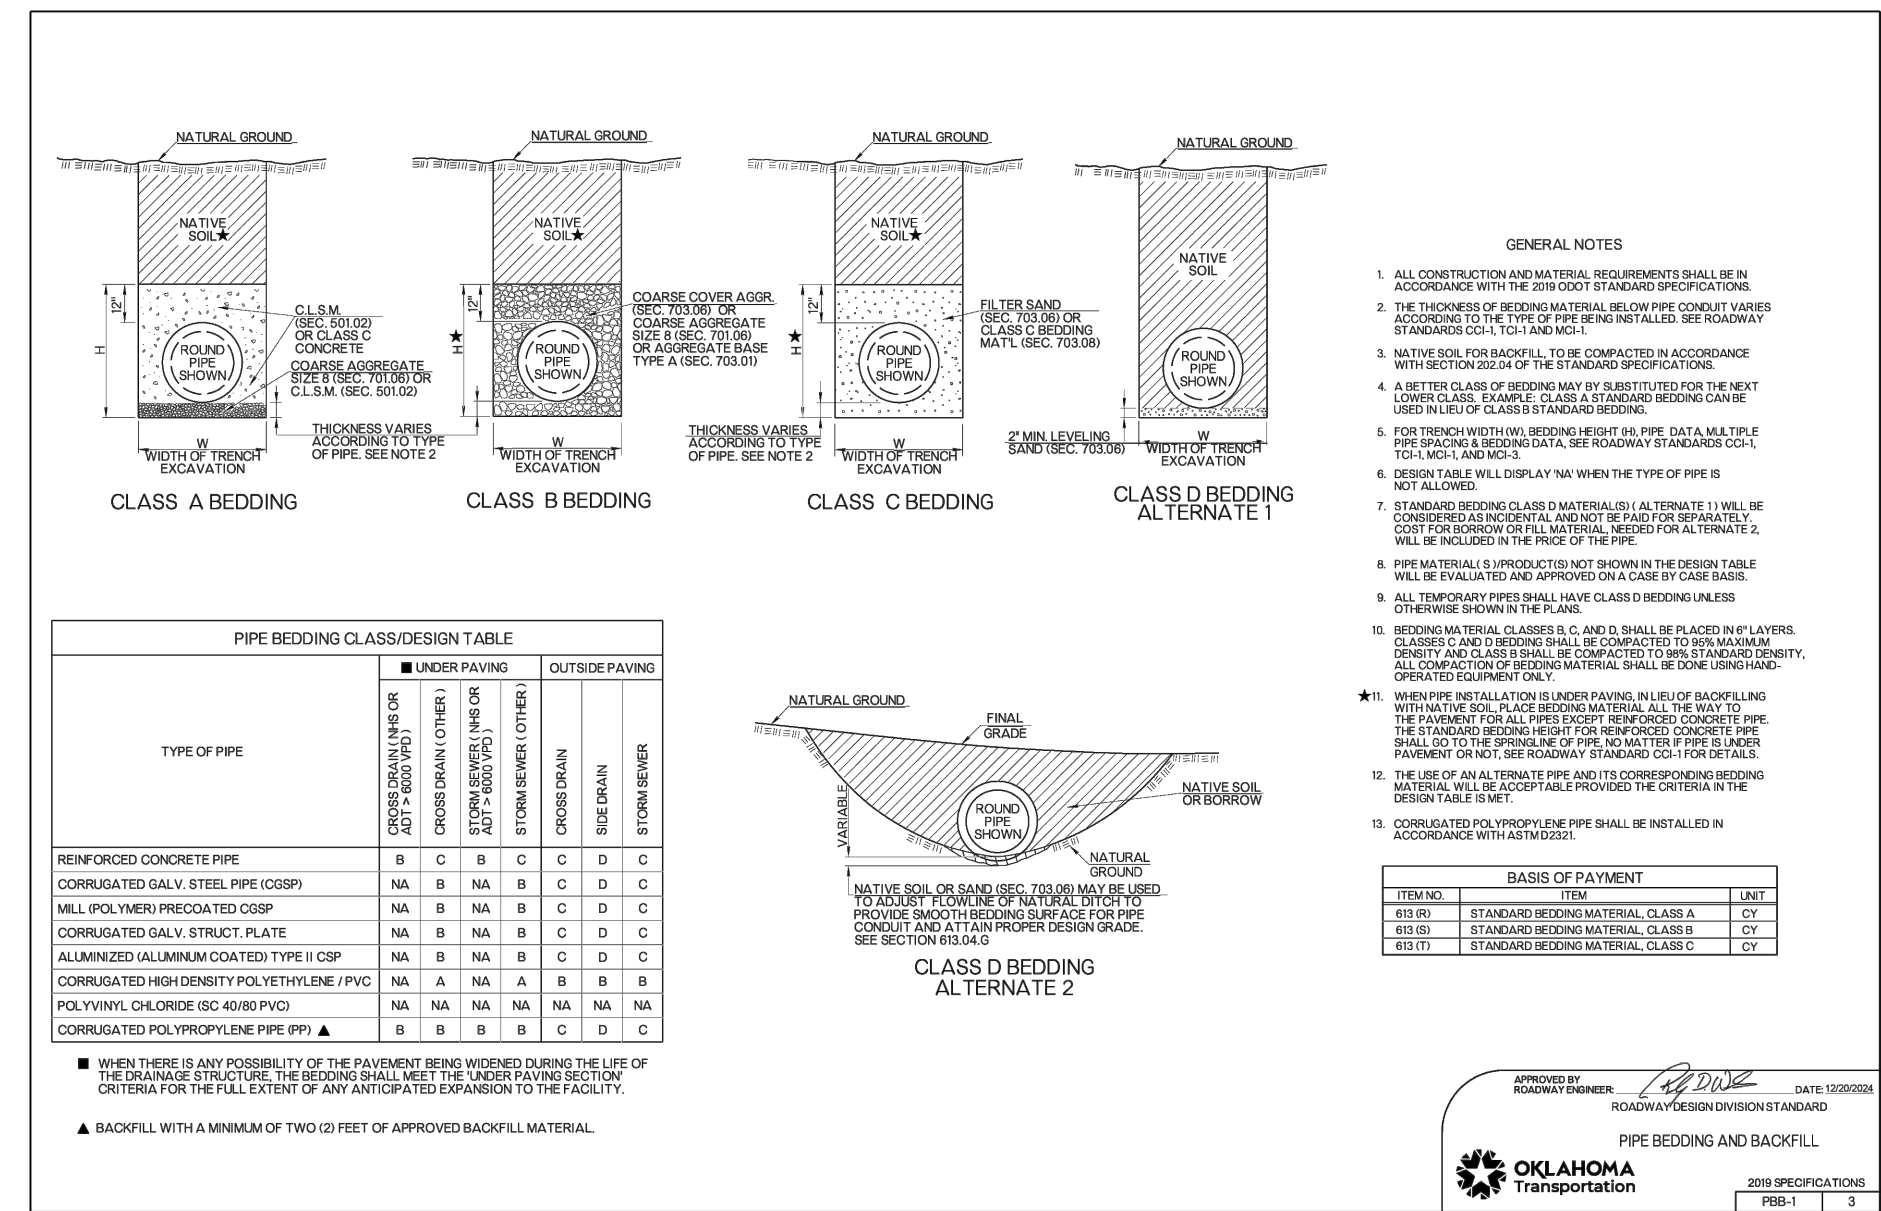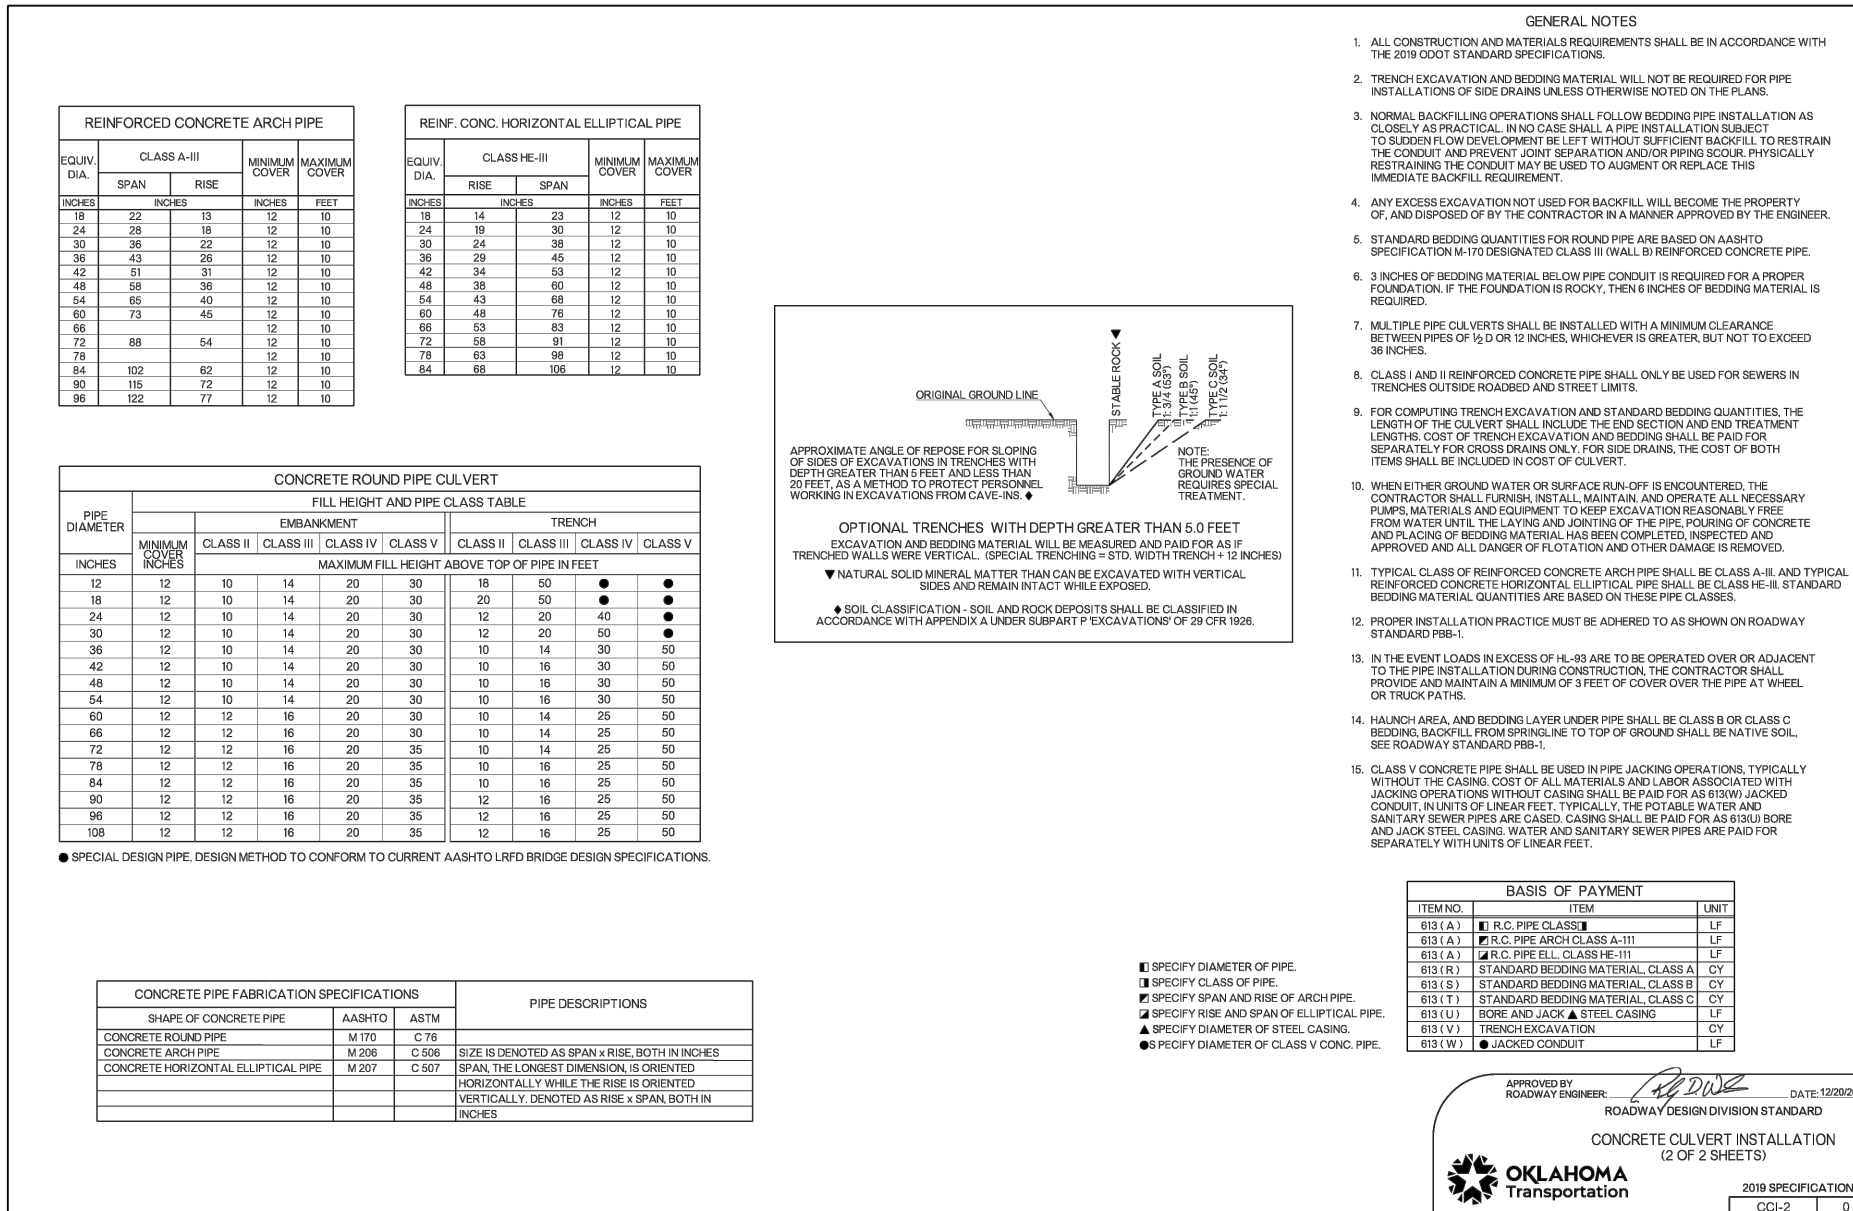

7:\7076\Projects\EX0\EX035005\04-Production\Engineering\Current Drawings\Sheets\EX035005.D1.dwg 5/1/2006 4:58:55 PM Rodrigo.Lopez

GENERAL LANDSCAPE NOTES:

- ALL MATERIALS AND METHODS OF CONSTRUCTION SHALL BE IN ACCORDANCE WITH THE CITY OF WAGONER AND THE STATE OF OKLAHOMA STANDARDS AND SPECIFICATIONS.
- CONTRACTOR IS RESPONSIBLE FOR THE SITE INSPECTION BEFORE LANDSCAPE CONSTRUCTION AND INSTALLATION IN ORDER TO BECOME FAMILIAR WITH THE EXISTING CONDITIONS.
- LANDSCAPE CONTRACTOR IS RESPONSIBLE FOR LOCATING ALL UNDERGROUND UTILITIES BEFORE BEGINNING DEMOLITION OR INSTALLATION.
- CONTRACTOR SHALL NOTIFY LANDSCAPE ARCHITECT OF ANY DISCREPANCIES BETWEEN THE NOTES, SPECIFICATIONS, DRAWINGS OR SITE CONDITIONS FOR RESOLUTION PRIOR TO INSTALLATION.
- ANY DAMAGE TO UTILITIES SHALL BE REPAIRED AT THE CONTRACTOR'S EXPENSE.
- THIS PLAN IS FOR PLANTING PURPOSES ONLY. FOR INFORMATION REGARDING BUILDINGS, GRADING, WALLS, ETC., REFER TO ARCHITECTURE, SITE AND GRADING PLANS.
- VERIFICATION OF TOTAL PLANT QUANTITIES AS SHOWN IN THE PLANT SCHEDULE SHALL BE THE RESPONSIBILITY OF THE LANDSCAPE CONTRACTOR. ANY DISCREPANCIES SHALL BE BROUGHT TO THE ATTENTION OF THE LANDSCAPE ARCHITECT.
- CONTRACTOR TO ENSURE PROPER STABILIZATION AND SEEDING OF THE SITE IN ACCORDANCE WITH APPLICABLE REGULATIONS.
- LANDSCAPE MATERIAL SHALL BE WELL FORMED, VIGOROUS, GROWING SPECIMENS WITH GROWTH TYPICAL OF VARIETIES SPECIFIED AND SHALL BE FREE FROM DAMAGE, INSECTS AND DISEASES. MATERIAL SHALL EQUAL OR SURPASS #1 QUALITY AS DEFINED IN THE CURRENT ISSUE OF "AMERICAN STANDARD FOR NURSERY STOCK" AS PUBLISHED BY THE AMERICAN NURSERY & LANDSCAPE ASSOCIATION.
- ALL PLANT MATERIAL IS TO BE CAREFULLY HANDLED BY THE ROOT BALL, NOT THE TRUNK, BRANCHES AND/OR FOLIAGE OF THE PLANT. MISHANDLED PLANT MATERIAL MAY BE REJECTED BY THE LANDSCAPE ARCHITECT.
- ALL PLANT MATERIAL IS TO BE WELL ROOTED, NOT ROOT BOUND, SUCH THAT THE ROOT BALL REMAINS INTACT THROUGHOUT THE PLANTING PROCESS. DEFICIENT PLANT MATERIAL MAY BE REJECTED BY THE LANDSCAPE ARCHITECT OR OWNER.
- ALL PLANTS TO BE A MINIMUM OF WHAT IS SPECIFIED IN THE PLANT SCHEDULE. ANY CHANGES OR SUBSTITUTIONS SHALL BE APPROVED BY THE LANDSCAPE ARCHITECT AND GOVERNING JURISDICTION PRIOR TO ANY JOLE BEING DUG.
- CONTRACTOR TO COORDINATE WITH OWNER'S REPRESENTATIVE AND LANDSCAPE ARCHITECT TO ESTABLISH THE EXTENTS OF MULCH/SEED/SOD IF NOT SPECIFICALLY SHOWN ON PLANS.
- CONTRACTOR SHALL PROVIDE POSITIVE DRAINAGE IN ALL PLANTING AREAS.
- PROPOSED TREES TO BE PLANTED A MINIMUM 10 FEET FROM ANY LIGHT POLE AS MEASURED FROM TRUNK OF THE TREE TO THE POLE.
- PROPOSED TREES TO BE PLANTED A MINIMUM 5 FEET FROM ANY FIRE HYDRANT AS MEASURED FROM TRUNK OF THE TREE TO THE HYDRANT.
- CONTRACTOR SHALL COMPLETE SOIL TEST IN ALL PLANTING AREAS TO DETERMINE SOIL AMENDMENT REQUIREMENTS UNLESS WAIVED BY OWNER'S REPRESENTATIVE. CONTRACTOR SHALL ADJUST PH AND FERTILITY BASED UPON THE SOIL TEST RESULTS.
- TOPSOIL SHALL BE FREE OF MATERIAL LARGER THAN 1.0 INCH IN DIAMETER OR LENGTH AND SHALL NOT CONTAIN SLAG, CONDEERS, STONES, LUMPS OF SOIL, STICKS, ROOTS, TRASH, OR OTHER EXTRANEOUS MATERIAL.
- LOOSEN SUBGRADE / SURFACE SOIL TO A MINIMUM DEPTH OF 6 INCHES. APPLY SOIL AMENDMENTS AND FERTILIZERS AS REQUIRED BY THE SOIL TEST RESULTS TO ACHIEVE A HEALTHY GROWING MEDIA AND MIX THOROUGHLY INTO TOP 4 INCHES OF SOIL. SPREAD PLANTING SOIL MIX TO A DEPTH OF 6 INCHES BUT NOT LESS THAN REQUIRED TO MEET FINISH GRADES AFTER NATURAL SETTLEMENT. DO NOT SPREAD IF PLANTING SOIL OR SUBGRADE IS FROZEN, MUDDY, OR EXCESSIVELY WET.
- IF IMPORTED TOPSOIL IS REQUIRED, THE SUBGRADE SHALL BE SCARIFIED OR TILLED TO A DEPTH OF AT LEAST 6 INCHES PRIOR TO INSTALLATION OF IMPORTED TOPSOIL. FOLLOWING INSTALLATION OF IMPORTED TOPSOIL, THE TOPSOIL SHALL BE TILLED TO INTEGRATE THE SOIL PROFILES.
- PLANT MATERIALS ARE TO BE GUARANTEED FOR A PERIOD OF 12 MONTHS. PLANT MATERIALS WHICH REMAIN UNHEALTHY WILL BE REPLACED BY THE LANDSCAPE CONTRACTOR BEFORE THE EXPIRATION OF THE GUARANTEE PERIOD OR IMMEDIATELY IF SO DIRECTED BY THE OWNER'S REPRESENTATIVE OR LANDSCAPE ARCHITECT.
- ALL TREE PLANTINGS SHALL BE MULCHED TO A DEPTH OF 3 INCHES, AND WITH A MINIMUM 3 FOOT RADIUS FROM BASE OF TREE OR TO DRIPLINE. MULCH SHALL BE FREE OF TRASH AND MAINTAINED WEED FREE. MULCH SHALL NOT COVER THE ROOT FLARE. CONFIRM MULCH SPECIFICATIONS WITH OWNER'S REPRESENTATIVE OR LANDSCAPE ARCHITECT.
- DO NOT PRUNE TREES AND SHRUBS BEFORE DELIVERY. PROTECT BARK, BRANCHES, AND ROOT SYSTEMS FROM SUN SCALD, DRYING, SWEATING, WHIPPING, AND OTHER HANDLING AND THING DAMAGE. DO NOT BEND OR BIND TREES OR SHRUBS IN SUCH A MANNER AS TO DESTROY THEIR NATURAL SHAPE. PROVIDE PROTECTIVE COVERING OF EXTERIOR PLANTS DURING DELIVERY. DO NOT DROP EXTERIOR PLANTS DURING DELIVERY AND HANDLING.
- SEE LANDSCAPE DETAILS FOR TREE STAKING REQUIREMENTS.
- EXCAVATE EDGES OF ALL PLANTING BEDS TO 2 INCH DEPTH TO FORM A NEAT AND CRISP DEFINITION.
- CONTRACTOR SHALL REMOVE DEBRIS AND FINE GRADE ALL PLANTING AREAS PRIOR TO INSTALLATION.
- REMOVE GUY WIRES AND STAKES AT END OF WARRANTY PERIOD OR ESTABLISHMENT.
- FINISH GRADING: GRADE PLANTING AREAS TO A SMOOTH, UNIFORM SURFACE PLANE WITH LOOSE, UNIFORM FINE TEXTURE. GRADE TO WITHIN PLUS OR MINUS 1/2 INCH OF FINISH ELEVATION. ROLL AND RAKE. REMOVE RIDGES, AND FILL DEPRESSIONS TO MEET FINISH GRADES. LIMIT FINISHED GRADING TO AREAS THAT CAN BE PLANTED IN THE IMMEDIATE FUTURE.

WARRANTY & MAINTENANCE:

- WARRANTY: INSTALLER SHALL REPAIR OR REPLACE ANY PLANTINGS THAT FAIL IN MATERIALS, WORKMANSHIP, OR GROWTH WITHIN ONE YEAR AFTER THE DATE OF SUBSTANTIAL COMPLETION. FAILURES INCLUDE, BUT ARE NOT LIMITED TO, THE FOLLOWING:
 - DEATH AND UNSATISFACTORY GROWTH, EXCEPT FOR DEFECTS RESULTING FROM LACK OF ADEQUATE MAINTENANCE.
 - NEGLECT, ABUSE BY OWNER, OR INCIDENTS THAT ARE BEYOND CONTRACTOR'S CONTROL.
 - STRUCTURAL FAILURES INCLUDING PLANTINGS FALLING OR BLOWING OVER.
- MAINTENANCE: INITIAL MAINTENANCE SHALL BE PROVIDED IMMEDIATELY AFTER EACH AREA IS PLANTED AND CONTINUE UNTIL SUBSTANTIAL COMPLETION. UPON SUBSTANTIAL COMPLETION, MAINTENANCE FOR ALL PLANT MATERIAL SHALL BE PROVIDED FOR ONE YEAR AT A MINIMUM SHALL INCLUDE:
 - TREE AND SHRUB MAINTENANCE: MAINTAIN PLANTINGS BY PRUNING, CULTIVATING, WATERING, WEEDING, FERTILIZING, RESTORING PLANTING SAUCERS, AND RESETTling TO PROPER GRADES OR VERTICAL POSITION, AS REQUIRED TO ESTABLISH HEALTHY, VIABLE PLANTINGS. SPRAY OR TREAT AS REQUIRED TO KEEP TREES AND SHRUBS FREE OF INSECTS AND DISEASE.
 - GROUND COVER AND PLANT MAINTENANCE: MAINTAIN AND ESTABLISH PLANTINGS BY WATERING, WEEDING, FERTILIZING, MULCHING, AND OTHER OPERATIONS AS REQUIRED TO ESTABLISH HEALTHY, VIABLE PLANTINGS.
 - PROTECT EXTERIOR PLANTS FROM DAMAGE DUE TO LANDSCAPE OPERATIONS, OPERATIONS BY OTHER CONTRACTORS AND TRADES, AND OTHERS. MAINTAIN PROTECTION DURING INSTALLATION AND MAINTENANCE PERIODS. TREAT, REPAIR, OR REPLACE DAMAGED PLANTINGS.

PLANTING SPECIFICATIONS:

- GENERAL
- REFER TO CIVIL DRAWINGS FOR NOTES AND DETAILS ON SITE GRADING AND EROSION AND SEDIMENT CONTROL. REFER TO SEEDING AND SODDING NOTES FOR TURF GRASS INSTALLATION.
 - CONTRACTOR TO SUBMIT A LIST OF PLANT MATERIALS AND SOURCES FOR REVIEW BY LANDSCAPE ARCHITECT PRIOR TO PURCHASE AND INSTALLATION. CONTRACTOR TO COORDINATE ANY DISCREPANCIES OR SUBSTITUTIONS WITH LANDSCAPE ARCHITECT.
 - DURING DELIVERY, STORAGE AND HANDLING, CONTRACTOR TO PROTECT AND MAINTAIN PLANT LIFE UNTIL PLANTED. PROVIDE PROTECTIVE COVERING OVER ALL PLANTINGS DURING TRANSPORT. ADEQUATELY PROTECT PLANTS FROM DRYING OUT, EXPOSURE OF ROOTS TO SUN, WIND OR EXTREMES OF HEAT AND COLD TEMPERATURES. IF PLANTING IS DELAYED MORE THAN 24 HOURS AFTER DELIVERY, STORE PLANTS IN LOCATION PROTECTED FROM SUN AND WIND AND PROVIDE ADEQUATE WATER TO THE ROOT BALL PACKAGE. PLANT MATERIAL DAMAGED AS A RESULT OF DELIVERY, STORAGE OR HANDLING WILL BE REJECTED.

- PLANTS, INCLUDING TREES, SHRUBS, GROUNDCOVERS, VINES AND ORNAMENTAL GRASSES, TO BE INSTALLED BETWEEN THE FOLLOWING DATES:
SPRING PLANTING SEASON: MARCH 15 TO JUNE 1
FALL PLANTING SEASON: SEPTEMBER 15 TO DECEMBER 1
- PROCEED WITH PLANTING ONLY WHEN EXISTING AND FORECASTED WEATHER CONDITIONS PERMIT. PLANT TREES AND SHRUBS AFTER FINISH GRADES ARE ESTABLISHED AND BEFORE PLANTING LAWNS. PROTECT LAWN AREAS TO REMAIN AND PROMPTLY REPAIR DAMAGE CAUSED BY PLANTING OPERATIONS.
 - CONTRACTOR SHALL CAREFULLY EXAMINE THE CIVIL RECORD AND SURVEY DRAWINGS TO BECOME FAMILIAR WITH EXISTING UNDERGROUND CONDITIONS BEFORE DIGGING. IT IS THE RESPONSIBILITY OF THE CONTRACTOR TO BE AWARE OF ALL SURFACE AND SUBSURFACE CONDITIONS, AND TO NOTIFY THE LANDSCAPE ARCHITECT OF ANY CIRCUMSTANCES THAT WOULD NEGATIVELY IMPACT UNDERGROUND CONDITIONS OR THE HEALTH OF THE PLANTINGS.

PRODUCTS

- TREE AND SHRUB MATERIAL: FURNISH NURSERY-GROWN, TYPICAL OF THEIR SPECIES OR VARIETY, WITH NORMAL GROWTH HABIT, WELL-DEVELOPED BRANCH STRUCTURE, HEALTHY FOLIAGE, AND VIGOROUS ROOT SYSTEMS IN ACCORDANCE WITH APPLICABLE REQUIREMENTS IN ANSI260.1 "AMERICAN STANDARD FOR NURSERY STOCK". PLANTS SHALL BE FREE FROM DEFECTS OR DAMAGE, INCLUDING BUT NOT LIMITED TO, DISFIGURING KNOTS, SUNSCALD INJURIES, FROST CRACKS, ABRASION OF THE BARK, PLANT DISEASES, INSECT EGGS, BORERS, FIRE ANTS, AND ALL FORMS OF INFESTATION.
- SOIL: ASTM D 5268 TOPSOIL, pH RANGE OF 5.5 TO 7, A MINIMUM OF 6 PERCENT ORGANIC MATERIAL CONTENT; FREE OF STONES 1 INCH OR LARGER IN ANY DIMENSION AND OTHER EXTRANEOUS MATERIALS HARMFUL TO PLANT GROWTH.
- SOIL AMENDMENTS:
 - ORGANIC COMPOST: WELL-COMPOSTED, STABLE AND WEED-FREE ORGANIC MATTER, pH RANGE OF 5.5 TO 8; MOISTURE CONTENT 35 TO 55 PERCENT BY WEIGHT; 100 PERCENT PASSING THROUGH 3/4" SIEVE; SOLUBLE SALT CONTENT OF 5 TO 10 DECISEMENS/M; NOT EXCEEDING 0.5 PERCENT INERT CONTAMINANTS AND FREE OF SUBSTANCES TOXIC TO PLANTINGS.
 - INORGANIC SOIL AMENDMENTS: COMMERCIAL GRADE, FREE OF TOXIC MATERIALS.
- FERTILIZER: GRANULAR OR PELLET SLOW-RELEASE FERTILIZER CONSISTING OF 50 PERCENT WATER-INSOLUBLE NITROGEN, PHOSPHORUS AND POTASSIUM IN THE COMPOSITION AS DIRECTED BY SOIL ANALYSIS TESTING.
- ORGANIC MULCH: SHREDDED HARDWOOD IN NATURAL BROWN COLOR; 3" MAXIMUM SIZE IN LONGEST DIMENSION; FREE FROM DELETERIOUS MATERIALS AND SUITABLE FOR A TOP DRESSING OF TREES AND SHRUBS.
- STAKES AND GUYS: DEEPROOT ABORTITE STAKING AND GUYING MATERIAL OR APPROVED EQUAL.

WARRANTY AND MAINTENANCE:

- WARRANTY
- INSTALLER SHALL REPAIR OR REPLACE ANY PLANTINGS THAT FAIL IN MATERIALS, WORKMANSHIP, OR GROWTH WITHIN ONE YEAR AFTER THE DATE OF SUBSTANTIAL COMPLETION. FAILURES INCLUDE BUT ARE NOT LIMITED TO:
- DEATH AND UNSATISFACTORY GROWTH, EXCEPT FOR DEFECTS RESULTING FROM LACK OF ADEQUATE MAINTENANCE, NEGLECT OR ABUSE BY OWNER, OR INCIDENTS THAT ARE BEYOND THE CONTRACTOR'S CONTROL.
 - STRUCTURAL FAILURES INCLUDING PLANTINGS FALLING OR BLOWING OVER.
- PLANTS THAT DO NOT MEET THESE REQUIREMENTS SHALL BE DEFINED AS DEFECTIVE. ANY DEFECTIVE PLANTS SHALL BE REMOVED IMMEDIATELY UPON NOTIFICATION BY THE LANDSCAPE ARCHITECT AND REPLACED WITHOUT COST TO THE OWNER AS SOON AS WEATHER CONDITIONS PERMIT AND WITHIN THE SPECIFIED PLANTING PERIOD.

MAINTENANCE

- INITIAL MAINTENANCE SHALL BE PROVIDED IMMEDIATELY AFTER EACH AREA IS PLANTED AND CONTINUE UNTIL SUBSTANTIAL COMPLETION. UPON SUBSTANTIAL COMPLETION, MAINTENANCE FOR ALL PLANT MATERIAL SHALL BE PROVIDED FOR ONE YEAR AT A MINIMUM AND SHALL INCLUDE:
- TREE AND SHRUB MAINTENANCE: MAINTAIN PLANTINGS BY PRUNING, CULTIVATING, WATERING, WEEDING, FERTILIZING, RESTORING PLANTING SAUCERS, AND RESETTling TO PROPER GRADES OR VERTICAL POSITION AS REQUIRED TO ESTABLISH HEALTHY, VIABLE PLANTINGS. SPRAY OR TREAT AS REQUIRED TO KEEP TREES AND SHRUBS FREE TO INSECTS AND DISEASE. TREES AND SHRUBS TO BE PRUNED TO RESTORE NATURAL SHAPE TYPICAL OF THEIR SPECIES OR VARIETY IN ACCORDANCE WITH STANDARD HORTICULTURAL PRACTICES AND APPLICABLE REQUIREMENTS IN ANSI260.1 "AMERICAN STANDARD FOR NURSERY STOCK".
 - GROUND COVER AND PLANT MAINTENANCE: MAINTAIN AND ESTABLISH PLANTINGS BY WATERING, WEEDING, FERTILIZING, MULCHING, AND OTHER OPERATIONS AS REQUIRED TO ESTABLISH HEALTHY, VIABLE PLANTINGS.
 - PROTECT EXTERIOR PLANTS FROM DAMAGE DUE TO LANDSCAPE OPERATIONS, OPERATIONS BY OTHER CONTRACTORS AND TRADES, AND OTHERS. MAINTAIN PROTECTION DURING INSTALLATION AND MAINTENANCE PERIODS. TREAT, REPAIR OR REPLACE DAMAGED PLANTINGS.

PLANTING INSTALLATION:

- EXAMINATION AND PREPARATION
- INSTALLER TO EXAMINE AREAS TO RECEIVE EXTERIOR PLANTS FOR COMPLIANCE WITH REQUIREMENTS AND CONDITIONS AFFECTING INSTALLATION AND PERFORMANCE. PROCEED WITH INSTALLATION ONLY AFTER UNSATISFACTORY CONDITIONS HAVE BEEN CORRECTED.
 - PROTECT STRUCTURES, UTILITIES, SIDEWALKS, PAVEMENTS, AND OTHER FACILITIES, AND LAWNS AND EXISTING PLANTINGS FROM DAMAGE CAUSED BY PLANTING OPERATIONS. REFER TO CIVIL DRAWINGS FOR EROSION AND SEDIMENT CONTROL MEASURES.
 - LAY OUT INDIVIDUAL TREE AND SHRUB LOCATIONS PER PLANTING PLAN. OBTAIN LANDSCAPE ARCHITECT'S ACCEPTANCE OF LAYOUT BEFORE PLANTING AND MAKE MINOR ADJUSTMENTS AS NEEDED.
- PLANTING BED ESTABLISHMENT
- VERIFY SITE GRADING PRIOR TO DIGGING. LOOSEN SUBGRADE TO A MINIMUM DEPTH OF 8 INCHES. REMOVE STONES LARGER THAN 1 INCH IN ANY DIMENSION AND STICKS, ROOTS, RUBBISH AND OTHER EXTRANEOUS MATTER. APPLY TOP SOIL, FERTILIZER, LIME AND SOIL AMENDMENTS AND THOROUGHLY BLEND PLANTING SOIL MIX TO CREATE ACCEPTABLE PLANTING SOIL AS DESCRIBED THROUGH ANIA.
 - EXCAVATE CIRCULAR PITS AND TRENCHES WITH SIDES SLOPED INWARD, LEAVING THE CENTER AREA RAISED SLIGHTLY TO SUPPORT THE ROOT BALL AND ASSIST IN DRAINAGE. EXCAVATE APPROXIMATELY THREE TIMES AS WIDE AS BALL DIAMETER FOR BALLED AND BURLAPPED AND CONTAINER-GROWN STOCK. SCARIFY PIT OR TRENCH WALLS.

- TREE, SHRUB, VINE, ORNAMENTAL GRASS AND GROUND COVER PLANTING
- SET BALLED AND BURLAPPED OR CONTAINER-GROWN STOCK PLUMB AND CENTER OF PIT OR TRENCH WITH FOOT BALL 1 INCH ABOVE ADJACENT FINISHED GRADES.
 - REMOVE WIRE AND PALLETS ENTIRELY FROM ROOT BALL. REMOVE BURLAP FROM TOPS OF ROOT BALLS AND PARTIALLY FROM SIDES BUT DO NOT REMOVE FROM UNDER ROOT BALL. PLACE PLANTING SOIL MIX AROUND ROOT BALL IN LAYERS, TAMING TO SETTLE MIX AND ELIMINATE VOIDS AND AIR POCKETS. WHEN PIT IS APPROXIMATELY ONE-HALF BACKFILLED, WATER THOROUGHLY BEFORE PLACING REMAINDER OF BACKFILL. WATER AGAIN AFTER PLANTING.
 - APPLY 3-INCH MINIMUM AVERAGE THICKNESS OF ORGANIC MULCH EXTENDING 12 INCHES BEFORE EDGE OF PLANTING PIT OR TRENCH OR TO EDGE OF BEDLINE. DO NOT PLACE MULCH WITH 3 INCHES OF ROOT FLARE, TRUNK OR STEMS.
 - PRUNE, THIN AND SHAPE TREES AND SHRUBS ACCORDING TO STANDARD HORTICULTURAL PRACTICE AND TO RETAIN NATURAL CHARACTER. DO NOT CUT TREE LEADERS. REMOVE ONLY INJURED OR DEAD BRANCHES FROM FLOWERING TREES.
 - INSTALL GUYING AND STAKING PER MANUFACTURER'S SPECIFICATIONS. REMOVE GUY WIRES AND STAKES AFTER TWO PLANTING ESTABLISHMENT SEASONS.
 - DISPOSAL: REMOVE SURPLUS SOIL AND WASTE MATERIAL, INCLUDING EXCESS SUBSOIL, UNSUITABLE SOIL, TRASH, AND DEBRIS, AND LEGALLY DISPOSE OF THEM OFF OWNER'S PROPERTY.

PERMANENT SODDING SCHEDULE:

SEEDING DATE	SOD MIXTURE	PAD SIZES
AUG 25 - OCT (BEST) FEB - APR 15 (POSSIBLE)	LOCALLY GROWN MIN. 3 VARIETIES OF KENTUCKY BLUEGRASS AND FESCUE	MIN. 48 INCHES x 30 INCHES MAX. 5% DEVIATION IN SIZE BROKEN PADS UNACCEPTABLE
PRODUCT: PROVIDE STRONGLY ROOTED SOD, FREE OF WEEDS AND UNDESIRABLE NATIVE GRASSES. MACHINE CUT TO PAD THICKNESS OF 3/4 INCH, EXCLUDING TOP GROWTH AND THATCH. SOD SHALL BE HEALTHY AND GREEN WITH NO DEAD OR DISCOLORED SPOTS LARGER THAN 6".		
SUBMITTALS SUBMIT DATA FOR SOD AND SOURCE.		
DELIVERY, STORAGE, HANDLING DELIVER SOD ON PALLETS IN ROLLS. DO NOT DELIVER MORE SOD THAN CAN BE LAID WITH 24 HOURS.		
SOIL AMENDMENTS FOLLOW RECOMMENDATIONS OF SOIL TESTS OR APPLY 4,000 LB/AC GROUND AGRICULTURE LIMESTONE AND 1000 LB/AC 10-10-10 FERTILIZER.		
MAINTENANCE INSPECT AND REPAIR SOD AS NEEDED. REFRTEILIZE IN LATE WINTER OF THE FOLLOWING YEAR; USE SOIL TESTS OR APPLY 150 LB/AC 10-10-10 FERTILIZER. MOW REGULARLY TO A HEIGHT OF 2-4 INCHES.		

PERMANENT SODDING INSTALLATION:

- EXAMINATION AND PREPARATION
- INSTALLER TO EXAMINE AREAS TO RECEIVE PERMANENT SEEDING FOR COMPLIANCE WITH REQUIREMENTS AND CONDITIONS AFFECTING INSTALLATION AND PERFORMANCE. PROCEED WITH INSTALLATION ONLY AFTER UNSATISFACTORY CONDITIONS HAVE BEEN CORRECTED.
 - REFER TO CIVIL DRAWINGS FOR EROSION AND SEDIMENT CONTROL MEASURES.
- SOD BED ESTABLISHMENT
- VERIFY SITE GRADING PRIOR TO INSTALLATION. ELIMINATE UNEVEN AREAS AND LOW SPOTS AND ENSURE POSITIVE DRAINAGE.
 - LOOSEN SUBGRADE TO A MINIMUM DEPTH OF 4 TO 6 INCHES. REMOVE STONES LARGER THAN 1 INCH IN ANY DIMENSION AND STICKS, ROOTS, RUBBISH AND OTHER EXTRANEOUS MATTER. APPLY TOP SOIL, FERTILIZER, LIME AND SOIL AMENDMENTS AND THOROUGHLY BLEND PLANTING SOIL MIX TO CREATE ACCEPTABLE PLANTING SOIL AS DESCRIBED THROUGH ANIA.
 - RAKE SOIL SURFACE SMOOTH PRIOR TO SODDING. SOIL SURFACE SHALL BE REASONABLE FREE OF LARGE CLOUDS, STONES GREATER THAN 3/4 INCH IN THE LONGEST DIMENSION, AND OTHER MATERIAL WHICH WILL INTERFERE WITH PLANT ESTABLISHMENT.
 - INSTALL EDGING AT PERIPHERY OF SODDED AREAS IN STRAIGHT LINES TO CONSISTENT DEPTH.
- LAYING SOD
- MOISTEN PREPARED SURFACE IMMEDIATELY PRIOR TO LAYING SOD.
 - LAY SOD WITHIN 24 FROM TIME OF STRIPPING.
 - LAY SOD TIGHT TO FORM A SOLID MASS WITH NO OPEN JOINTS VISIBLE AND NO STRETCHING OR OVERLAPPING. STAGGER END JOINTS 12 INCHES MINIMUM. LEAVE A 36 INCH RADIUS AROUND ALL TREE TRUNKS FOR MULCH. WORK SIFTED SOIL INTO MINOR CRACKS BETWEEN PIECES OF SOD. REMOVE EXCESS TO AVOID SMOOTHING OF ADJACENT GRASS.
 - SOD ROLL LENGTH SHALL RUN PERPENDICULAR TO ALL SLOPE FALL LINES. PIN OR STAKE SOD STRIPS THAT ARE PLANTED ON SLOPES GREATER THAN 3:1 (33 PERCENT).
 - SOD SHALL LAY FLUSH WITH PAVING, CURBS AND IRRIGATION HEADS AND ONE INCH BELOW THE TOP OF STEEL EDGING.
 - WATER SOD THOROUGHLY WITH A FINE SPRAY IMMEDIATELY AFTER PLANTING.
 - AFTER SECOND WATERING AND WHEN SOIL AND SOD ARE MOIST, ROLL SOD LIGHTLY AS SOON AS POSSIBLE AFTER LAYING.
 - ADD TOPSOIL ALONG EXPOSED EDGES TO MATCH ADJACENT GRADE. FEATHER TOPSOIL OUT APPROXIMATELY ONE FOOT FROM EDGE OF SOD.

SOD MAINTENANCE

- MOW GRASS AT REGULAR INTERVALS. DO NOT CUT MORE THAN 1/3 OF GRASS BLADE AT EACH MOWING. PERFORM FIRST MOWING WHEN SEEDLINGS ARE 40 PERCENT HIGHER THAN DESIRED HEIGHT.
- IMMEDIATELY REMOVED CLIPPINGS AFTER MOWING. DO NOT LET CLIPPINGS LAY IN CLUMPS.
- WATER TO PREVENT SOD AND SOIL FROM DRYING OUT.
- INSPECT AND REPAIR ACCORDING TO THE SOD SCHEDULE.

PERMANENT SEEDING SCHEDULE:

SEEDING DATE	SEED MIXTURE	APPLICATION RATE
AUG 25 - OCT (BEST)	SEED PLANT SCHEDULE	SEED PLANT SCHEDULE
SUBMITTALS SUBMIT DATA FOR SEED AND SOURCE.		
SOIL AMENDMENTS FOLLOW RECOMMENDATIONS OF SOIL TESTS OR APPLY 4,000 LB/AC GROUND AGRICULTURE LIMESTONE AND 1000 LB/AC 10-10-10 FERTILIZER.		
MULCH APPLY 4000 LB/AC STRAW. ANCHOR STRAW BY TACKING WITH ASPHALT, NETTING, OR A MULCH ANCHORING TOOL. A DISK WITH BLADES SET NEARLY STRAIGHT CAN BE USED AS A MULCH ANCHORING TOOL.		
MAINTENANCE INSPECT AND REPAIR MULCH FREQUENTLY. REFRTEILIZE IN LATE WINTER OF THE FOLLOWING YEAR; USE SOIL TESTS OR APPLY 150 LB/AC 10-10-10 FERTILIZER. MOW REGULARLY TO A HEIGHT OF 2-4 INCHES.		

PERMANENT SEEDING INSTALLATION:

- EXAMINATION AND PREPARATION
- INSTALLER TO EXAMINE AREAS TO RECEIVE PERMANENT SEEDING FOR COMPLIANCE WITH REQUIREMENTS AND CONDITIONS AFFECTING INSTALLATION AND PERFORMANCE. PROCEED WITH INSTALLATION ONLY AFTER UNSATISFACTORY CONDITIONS HAVE BEEN CORRECTED.
 - REFER TO CIVIL DRAWINGS FOR EROSION AND SEDIMENT CONTROL MEASURES.
- SEEDING BED ESTABLISHMENT
- VERIFY SITE GRADING PRIOR TO DIGGING. LOOSEN SUBGRADE TO A MINIMUM DEPTH OF 4 TO 6 INCHES. REMOVE STONES LARGER THAN 1 INCH IN ANY DIMENSION AND STICKS, ROOTS, RUBBISH AND OTHER EXTRANEOUS MATTER. APPLY TOP SOIL, FERTILIZER, LIME AND SOIL AMENDMENTS AND THOROUGHLY BLEND PLANTING SOIL MIX TO CREATE ACCEPTABLE PLANTING SOIL AS DESCRIBED THROUGH ANIA.
 - TILL SOIL UNTIL A WELL-PULVERIZED, FIRM REASONABLY UNIFORM SEEDBED IS PREPARED 4 TO 6 INCHES DEEP.
- PERMANENT SEEDING
- SEED ON A FRESHLY PREPARED SEEDBED. APPLY AT APPLICATION RATE DESIGNATED IN PERMANENT SEEDING SCHEDULE EVENLY IN TWO INTERSECTING DIRECTIONS. RAKE IN LIGHTLY.
 - DO NOT SOW IMMEDIATELY FOLLOWING RAID, WHEN GROUND IS TOO DRY, OR WHEN WINDS ARE OVER 12 MPH.
 - IMMEDIATELY AFTER SEEDING APPLY MULCH AND ANCHOR ACCORDING TO PERMANENT SEEDING SCHEDULE.
 - APPLY WATER WITH A FINE SPRAY IMMEDIATELY AFTER EACH AREA HAS BEEN MULCHED.
 - INSPECT ALL SEEDED AREAS AND MAKE NECESSARY REPAIRS OR RESEEDINGS WITHIN THE PLANTING SEASON AFTER PERMANENT COVER IS ESTABLISHED.
- SEEDBED MAINTENANCE
- MOW GRASS AT REGULAR INTERVALS. DO NOT CUT MORE THAN 1/3 OF GRASS BLADE AT EACH MOWING. PERFORM FIRST MOWING WHEN SEEDLINGS ARE 40 PERCENT HIGHER THAN DESIRED HEIGHT.
 - IMMEDIATELY REMOVED CLIPPINGS AFTER MOWING. DO NOT LET CLIPPINGS LAY IN CLUMPS.
 - WATER TO PREVENT GRASS AND SOIL FROM DRYING OUT.
 - INSPECT AND REPAIR ACCORDING TO THE PERMANENT SEED SCHEDULE.

IRRIGATION SPECIFICATIONS:

- GENERAL
- PROVIDE A COMPLETE AND OPERATING LAWN SPRINKLER INSTALLATION AS SHOWN ON THE PLANS INCLUDING, BUT NOT LIMITED TO, THE FOLLOWING ITEMS:
 - PIPE AND FITTINGS
 - SPRINKLER HEADS
 - CONTROL SYSTEM AND CONNECTION TO ELECTRICAL SUPPLY
 - TRENCHING, INSTALLATION OF SYSTEM, CONNECTION TO WATER SOURCE, TESTING, AND BACKFILLING
- GENERAL CONDITIONS SPECIFICALLY FOR LANDSCAPE IRRIGATION
- THE CONTRACTOR WILL FLAG THE LOCATION OF ALL LINES, ELECTRIC VALVES, QUICK-CLOSURE VALVES, GATE VALVES, AUTOMATIC CONTROLLERS, BACKFLOW PREVENTERS, ETC., PRIOR TO CONSTRUCTION FOR THE REPRESENTATIVE'S APPROVAL. THE CONTRACTOR SHALL REPORT TO THE REPRESENTATIVE ANY DEVIATIONS BETWEEN THE IRRIGATION PLAN SPECIFICATION AND TO THE SITE. FAILURE TO DO SO PRIOR TO THE INSTALLATION OF EQUIPMENT (WHICH SUBSEQUENTLY REQUIRES REPLACEMENT OR RELOCATION OF THE EQUIPMENT) WILL RESULT IN THE WORK BEING DONE AT THE CONTRACTOR'S EXPENSE.
 - ALL LOCAL, MUNICIPAL AND STATE LAWS, ORDINANCES, CODES AND REGULATIONS RELATING TO, OR GOVERNING OF ANY PORTION OF THIS WORK ARE HEREBY INCORPORATED INTO AND MADE A PART OF THESE SPECIFICATIONS AND WILL BE CARRIED OUT BY THE CONTRACTOR. THE CONTRACTOR MUST HAVE A VALID LICENSE, AS ISSUED BY THE TEXAS BOARD OF IRRIGATORS, MUST CARRY SUFFICIENT INSURANCE COVERAGE, AND MUST BE ACTIVE IN REGISTRATION INSTALLATION FOR A MINIMUM OF 5 YEARS.
 - ANY PERMITS NEEDED FOR CONSTRUCTION OF THE WORK INCLUDED IN THIS CONTRACT, WHICH IS REQUIRED BY ANY LEGALLY CONSTITUTED AUTHORITY HAVING JURISDICTION, SHALL BE OBTAINED BY THE CONTRACTOR. THE CONTRACTOR SHALL PAY FOR ALL COSTS IN CONNECTION WITH ANY INSPECTIONS OR EXAMINATIONS REQUIRED BY THESE AUTHORITIES. THE REPRESENTATIVE WILL BE NOTIFIED WHEN THESE INSPECTIONS ARE REQUIRED. ANY NECESSARY WORK NEEDED TO BE DONE BY THE CONTRACTOR AS A RESULT OF THESE INSPECTIONS WILL BE PERFORMED AT THE CONTRACTOR'S EXPENSE. COPIES OF ALL PERMITS AND INSPECTIONS REPORTS SHALL BE FORWARDED TO THE REPRESENTATIVE.

GUARANTEE AND MAINTENANCE

- MATERIAL AND WORKMANSHIP SHALL BE FULLY GUARANTEED FOR ONE YEAR AFTER THE DATE OF SUBSTANTIAL COMPLETION AND INSPECTION. REPLACEMENT OF DEFECTIVE MATERIAL OR REPAIR OF WORK SHALL BE DONE AT NO EXPENSE TO THE OWNER DURING THE FIRST YEAR, EXCEPT FOR REPAIRS OR REPLACEMENTS NECESSITATED BY DAMAGE OF ANY KIND NOT OF THE CONTRACTOR'S MAKING. ANY REIMBURSEMENT FOR REPAIRS MUST HAVE PRIOR APPROVAL OF THE REPRESENTATIVE.

SUBSTITUTIONS

- THE SPRINKLER SYSTEM HAS BEEN DESIGNED ACCORDING TO THE OPERATING CHARACTERISTICS OF THE SPECIFIED EQUIPMENT. THEREFORE, NO SUBSTITUTIONS OF EQUIPMENT WILL BE ALLOWED EXCEPT WITH WRITTEN APPROVAL.

PRODUCTS

POLYVINYL CHLORIDE PIPE

- PVC PIPE (HEREINAFTER REFERRED TO AS PVC PIPE) SHALL HAVE BEEN MANUFACTURED IN ACCORDANCE WITH THE PRODUCT STANDARDS AS FOLLOWS: PRODUCT STANDARD PS-22-10 SHALL APPLY AND BE THE GOVERNING AUTHORITY AS APPLICABLE TO MAIN LINE PIPING AND SHALL BE SDR-21 (CLASS 200) SPECIFICATION. 2 1/2" AND SMALLER MAIN LINE AND LATERAL LINE PIPING WILL BE SOLVENT WELD JOINTS.

PIPE FITTINGS

- 2 1/2" AND SMALLER PIPE FITTINGS SHALL BE PVC SCHEDULE 40, AS MANUFACTURED BY THE LASCO COMPANY, OR EQUAL. ALL PVC FITTINGS SHALL BE OF THE SAME MATERIAL AS THE PVC PIPE SPECIFIED AND SHALL BE COMPATIBLE WITH THE PVC PIPE FURNISHED. ONLY SOLVENT RECOMMENDED BY THE MANUFACTURER OF THE PVC PIPE AND THE MANUFACTURER OF THE PVC FITTINGS SHALL BE USED.

WIRE

- ALL VALVE WIRING SHALL BE 14 GAUGE COPPER SINGLE-CONDUCTOR WIRE WITH #6/4" VINYL INSULATION AS APPROVED FOR DIRECT UNDERGROUND BURIAL IN 30 VOLT AC OR LESS SERVICE BY THE NATIONAL ELECTRICAL CODE. WHERE VALVE WIRING FROM TWO OR MORE CONTROLLERS ARE IN THE SAME DITCH, WIRE ARE TO BE COLOR CODED. THIS COLOR CODING TO BE NOTED ON RECORD DRAWINGS.

EXPANSION COILS

- EXPANSION COILS, WHICH ARE TO CONSIST OF APPROXIMATELY 10 WRAPS OF WIRE AROUND 1" PIPE, WILL BE PROVIDED ON EACH WIRE APPROXIMATELY EVERY 100 FEET. WIRES ARE TO BE BUNDLED AND TAPED TOGETHER EVERY 10 FEET. PROVIDE EXPANSION COIL AT EACH ELECTRIC VALVE INSIDE THE VALVE BOX

WIRE SPLICES

- ALL WIRE SPLICES SHALL BE MADE WITH A MECHANICAL CONNECTOR AND WATERPROOFED ACCORDING TO THE MANUFACTURER'S SPECIFICATION. THE WIRE SPlice SHALL BE SPEAR'S "DRY SPlice", 3M "SCOTCH LOCK", OR 3M DRY WIRE SPlice. ALL WIRE SPLICES SHALL BE IN VALVE BOXES, AND NO DIRECTLY BURIED OR UNDERGROUND SPLICES WILL BE ACCEPTED.

EXECUTION

INSTALLATION GENERAL

- BEFORE INSTALLATION IS STARTED, THE CONTRACTOR SHALL PLACE A FLAG WHERE EACH SPRINKLER HEAD, QUICK-CLOSURE VALVE, AUTOMATIC CONTROLLER, AND ELECTRIC VALVES ARE TO BE LOCATED IN ACCORDANCE WITH THE PLANS. FLAGGING SHALL BE APPROVED BY THE REPRESENTATIVE BEFORE THE INSTALLATION IS STARTED. SHOULD A DISCREPANCY IN THE PLANS BECOME APPARENT AT THIS TIME, SUCH DISCREPANCY SHALL BE POINTED OUT TO THE REPRESENTATIVE. WORK MUST NOT PROCEED UNTIL THE REPRESENTATIVE APPROVES ANY DESIGN CHANGES MADE NECESSARY BY SUCH DISCREPANCY. SHOULD SUCH CHANGES CREATE EXTRA COST TO THE CONTRACTOR, APPROVAL FOR EXTRA COMPENSATION SHALL BE OBTAINED IN WRITING FROM THE REPRESENTATIVE BEFORE COMMENCING WORK. SHOULD SUCH CHANGES CREATE A SAVINGS IN COST TO THE CONTRACTOR, A WRITTEN REDUCTION ON THE CONTRACT PRICE SHALL BE APPROVED BY THE REPRESENTATIVE IN WRITING BEFORE COMMENCING WORK.
- THE CONTRACTOR IS CAUTIONED TO PROVIDE ADEQUATE PROTECTION TO THOSE USING THE SITE. PROVIDE BARRICADES AS NECESSARY.
- ALL MATERIAL SHALL BE INSTALLED IN STRICT ACCORDANCE TO THE MANUFACTURER'S INSTALLATION SPECIFICATIONS THAT SHALL BE CONSIDERED A SUPPLEMENT TO THESE SPECIFICATIONS.
- PIPING LAYOUT INDICATED IS DIAGRAMMATIC ONLY. ROUTE PIPING TO AVOID PLANTS AND STRUCTURES. ANCHORING TOOL AND ANCHORING TOOL.
- ANCHORING TOOL: ALL TRENCH BACKFILL SHALL TAKE PRECEDENCE OVER THIS GENERAL SPECIFICATION (S1.3.07). ALL TRENCH BACKFILL SHALL BE WATER SETTLED AND COMPACTED IN ORDER TO PREVENT AFTER SETTLING. USE ONLY THE MINIMUM AMOUNT OF WATER NECESSARY TO SETTLE DITCHES. FLOODING DITCHES WITHOUT COMPACTION WILL NOT BE PERMITTED.

EXCAVATION, BACKFILL, AND PROTECTION OF PLANT MATERIALS

- ALL EXCAVATION IN THIS CONTRACT SHALL BE UNCLASSIFIED AND IS TO INCLUDE EARTH, LOOSE ROCK, ROCK, OR ANY COMBINATION. THEREOF, IN WET OR DRY STATE. ALL TRENCHES SHALL BE BACKFILLED WITH THE MATERIAL REMOVED, EXCEPT THAT NO ROCK OR DEBRIS THAT CAN DAMAGE THE PIPE SHALL BE USED AS BACKFILL. IN THIS CASE, THE SPECIAL BACKFILL SPECIFICATIONS SHALL TAKE PRECEDENCE OVER THIS GENERAL SPECIFICATION (S1.3.07). ALL TRENCH BACKFILL SHALL BE WATER SETTLED AND COMPACTED IN ORDER TO PREVENT AFTER SETTLING. USE ONLY THE MINIMUM AMOUNT OF WATER NECESSARY TO SETTLE DITCHES. FLOODING DITCHES WITHOUT COMPACTION WILL NOT BE PERMITTED.
- ALL TRENCHES AND ADJOINING AREAS SHALL BE HAND RAKED TO FINISH GRADE. REMOVE ROCKS, EXCESS DIRT, AND DEBRIS FROM THE SITE.

PIPE INSTALLATION

- MAIN LINE PIPING: PIPE SHALL BE INSTALLED IN A 4" WIDE (MINIMUM) TRENCH WITH A MINIMUM OF 18" COVER.
- LATERAL PIPING: ALL PVC LATERAL LINE PIPING SHALL BE SOLVENT WELD TYPE. INSTALL IN 4" WIDE (MINIMUM) TRENCH DEEP ENOUGH TO ALLOW FOR INSTALLATION OF SPRINKLER HEADS AND VALVES, BUT IN NO CASE LESS THAN 12" OF COVER FOR ROTARY AND /OR SPRAY ZONE LATERALS.
- PVC PIPE INSTALLATION ALL LUMBER, RUBBISH, AND LARGE ROCKS (OVER 2" IN DIAMETER) SHALL BE REMOVED FROM THE LINE TO PREVENT UNEVEN SETTLEMENT. PIPE SHALL HAVE A FIRM UNIFORMED BEARING FOR THE ENTIRE LENGTH OF EACH PIPE LINE TO PREVENT UNEVEN SETTLEMENT. WEDGING OR BLOCKING OF PIPE WILL NOT BE PERMITTED. PAD THE TRENCHES WITH SAND IF THE TRENCH IS ROCKY. NEVER LAY PVC PIPE WHERE THERE IS WATER IN THE TRENCH. NEVER LAY PVC PIPE WHEN THE TEMPERATURE IS 32 DEGREES F OR BELOW. MAXIMUM 2 PIPES PER TRENCH, WITH 1" HORIZONTAL CLEARANCE BETWEEN PIPES.
- PVC PIPE AND FITTING ASSEMBLY
CONTRACTOR SHALL USE ONLY THE SOLVENT SUPPLIED AND RECOMMENDED BY THE MANUFACTURER OF THE PVC PIPE TO BE INSTALLED ON THIS PROJECT SITE TO MAKE ANY SOLVENT WELDED JOINTS. THE PIPE AND FITTINGS SHALL BE THOROUGHLY CLEANED OF DIRT, DUST AND MOISTURE BEFORE APPLYING SOLVENT. PVC PIPE AND FITTINGS SHALL BE CLEANED WITH PVC PRIMER OR SANDED WITH PLUMBER'S CLOTH BEFORE SOLVENT WELDING. THE CONTRACTOR SHALL MAKE SOLVENT WELDS WITH A NON-SYNTHETIC BRISTLY BRUSH. WHERE THREADED PVC CONNECTIONS ARE REQUIRED, USE THREADED PVC ADAPTERS INTO WHICH THE PIPE MAY BE WELDED. TEFLON TAPE WILL BE USED ON THREADS.

AUTOMATIC CONTROLLER

- AUTOMATIC CONTROLLER SHALL BE SUPPLIED IN ACCORDANCE WITH THE MATERIALS LIST AND SHALL BE LOCATED AS SHOWN ON THE PLAN. CONTRACTOR SHALL PROVIDE SERVICE INTO THE CONTROLLERS AS PART OF THIS CONTRACT.

ELECTRIC VALVES

- ELECTRIC REMOTE VALVES SHALL BE SUPPLIED IN ACCORDANCE WITH THE SPECIFICATIONS VALVES SHALL BE INSTALLED DEEP ENOUGH TO BE COVERED BY AT LEAST 18" OF COVER OR THE VALVE SUPPLIED SHALL BECOME PART OF THESE SPECIFICATIONS. A GREEN PLASTIC TOP SHALL BE INSTALLED ON THE VALVE BOX FLUSH WITH THE FINAL GRADE. PLACE 6" OF GRAVEL UNDER EACH VALVE BEFORE INSTALLING VALVE BOX.

HEAD INSTALLATION

- IMPORTANT: BACKFILL SHALL BE SPECIALLY TAMPED UNDER THE HEAD FLANGE AND AROUND THE HEAD FOR A DISTANCE OF ONE FOOT BY A SUITABLE MEANS. AFTER TRENCH BACKFILL HAS DRIED FROM WATER SETTLING, THE PURPOSE IS TO ELIMINATE AIR LOCKS IN THE GROUND THAT WOULD MOVE WHEN RUN OVER WITH MOWERS THEREBY CREATING A POSSIBLE SOURCE OF DAMAGE. ALL SPRINKLER HEADS SHALL BE LOCATED 4" FROM BACK OF VEHICULAR CURB USING A FULL SWING JOIN WITH SCHEDULE 40 PVC THREADED FITTINGS AND SCHEDULE 80 PVC NIPPLES. THE TOP OF THE HEAD SHALL BE NO MORE THAN 1/4" ABOVE FINISHED GRADE. ADJUST PARTIAL CIRCLE ARCS AS REQUIRED TO COMPLETE COVERAGE.

FINAL CLEAN-UP

- UPON COMPLETION OF THE WORK AND BEFORE ACCEPTANCE AND FINAL PAYMENT WILL BE MADE, THE CONTRACTOR SHALL CLEAN AND REMOVE FROM THE SITE OF THE WORK, HIS SURPLUS AND DISCARDED MATERIALS, TEMPORARY STRUCTURES AND DEBRIS OF EVERY KIND. HE SHALL LEAVE THE SITE OF THE WORK IN A NEAT AND ORDERLY CONDITION EQUAL THE SITE SHALL BE DISPOSED AT LOCATIONS SATISFACTORY TO THE REPRESENTATIVE.

SYSTEM DEMONSTRATION


- INSTRUCT OWNER'S PERSONNEL IN OPERATION AND MAINTENANCE OF SYSTEM, INCLUDING ADJUSTING OF SPRINKLER HEADS. USE OPERATION AND MAINTENANCE MATERIAL AS BASIS FOR DEMONSTRATION.

GENERAL LAYOUT NOTES:

- ALL DIMENSIONS ARE TO EDGE OF PAVING UNLESS OTHERWISE INDICATED.
- ALL CONCRETE SHALL BE 3,000 PSI UNLESS OTHERWISE SPECIFIED BY GEOTECHNICAL REPORT.
- DIGITAL BASE FILE SHALL BE MADE AVAILABLE FOR USE IN FIELD LOCATION OF ELEMENTS AND SITE FEATURES. HARDCOPY INFORMATION SHALL PREVAIL.

GENERAL DETAIL NOTES:

- ADDITIONAL DETAIL SHEETS
- THESE NOTES SHALL APPLY TO ALL DETAILS INCLUDED IN THIS SET OF CONTRACT DOCUMENTS.
 - CONTRACTOR SHALL VERIFY ALL EXISTING CONDITIONS AND REPORT ANY DISCREPANCIES AND UNUSUAL CONDITIONS TO LANDSCAPE ARCHITECT PRIOR TO CONSTRUCTION.
 - ALL CONSTRUCTION SHALL BE IN COMPLIANCE WITH FEDERAL, STATE, AND LOCAL CODES AND REGULATIONS.

 

REFER TO L5.01 FOR PLANT SCHEDULE

CONTRACTOR SHALL NOTIFY "OKIE811" (811) OR (1-800-522-6543) AT LEAST 3 FULL BUSINESS DAYS PRIOR TO BEGINNING CONSTRUCTION OR EXCAVATION TO HAVE EXISTING UTILITIES LOCATED. CONTRACTOR SHALL CONTACT ANY LOCAL UTILITIES THAT PROVIDE THEIR OWN LOCATOR SERVICES INDEPENDENT OF "OKIE811".
REPORT ANY DISCREPANCIES TO THE ENGINEER IMMEDIATELY.



**Know what's below.
Call before you dig.**



phone 972. 436. 9712
fax 972. 436. 9715
TBPE: F-19762 TBPELS: F-10194440
TBAE: BR3185
www.mcadamsco.com

EXPRESS OIL CHANGE & TIRE ENGINEERS
300 S DEWEY AVE.
WAGONER, OK 74467
205-397-1142
JUSTIN DUCK




PLAN INFORMATION

SHEET

LANDSCAPE PLAN

L5.00

 

CONTRACTOR SHALL NOTIFY "OKIE811" (811) OR (1-800-522-6543) AT LEAST 3 FULL BUSINESS DAYS PRIOR TO BEGINNING CONSTRUCTION OR EXCAVATION TO HAVE EXISTING UTILITIES LOCATED. CONTRACTOR SHALL CONTACT ANY LOCAL UTILITIES THAT PROVIDE THEIR OWN LOCATOR SERVICES INDEPENDENT OF "OKIE811".
REPORT ANY DISCREPANCIES TO THE ENGINEER IMMEDIATELY.




McADAMS
The John R. McAdams Company, Inc.
4400 State Highway 121, Suite 800
Lewisville, Texas 75056


phone 972. 436. 9712
fax 972. 436. 9715
TBPE: F-19762 TBPBLS: F-10194440
TBAE: BR3185
www.mcadamsco.com

CLIENT

EXPRESS OIL CHANGE & TIRE ENGINEERS
300 S DEWEY AVE.
WAGONER, OK 74467
205-397-1142
JUSTIN DUCK



EXPRESS OIL - WAGONER, OK
CONSTRUCTION DRAWINGS
300 S DEWEY AVENUE
WAGONER, OK, 74467

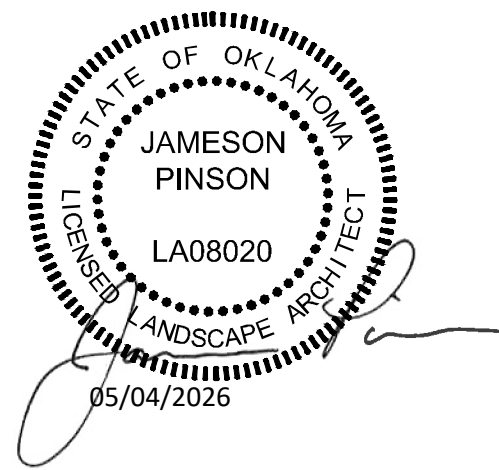


NO.	DATE	
1	03. 26. 2026	REVISIONS PER CITY COMMENTS
2	03. 30. 2026	REVISIONS PER CITY COMMENTS

PROJECT NO.	EXO25005
FILENAME	EXO25005-LS1
CHECKED BY	MMR
DRAWN BY	JEB
SCALE	1" = 10'
DATE	05-01-2026

L5.01


SECTION VIEW:

PLAN VIEW:

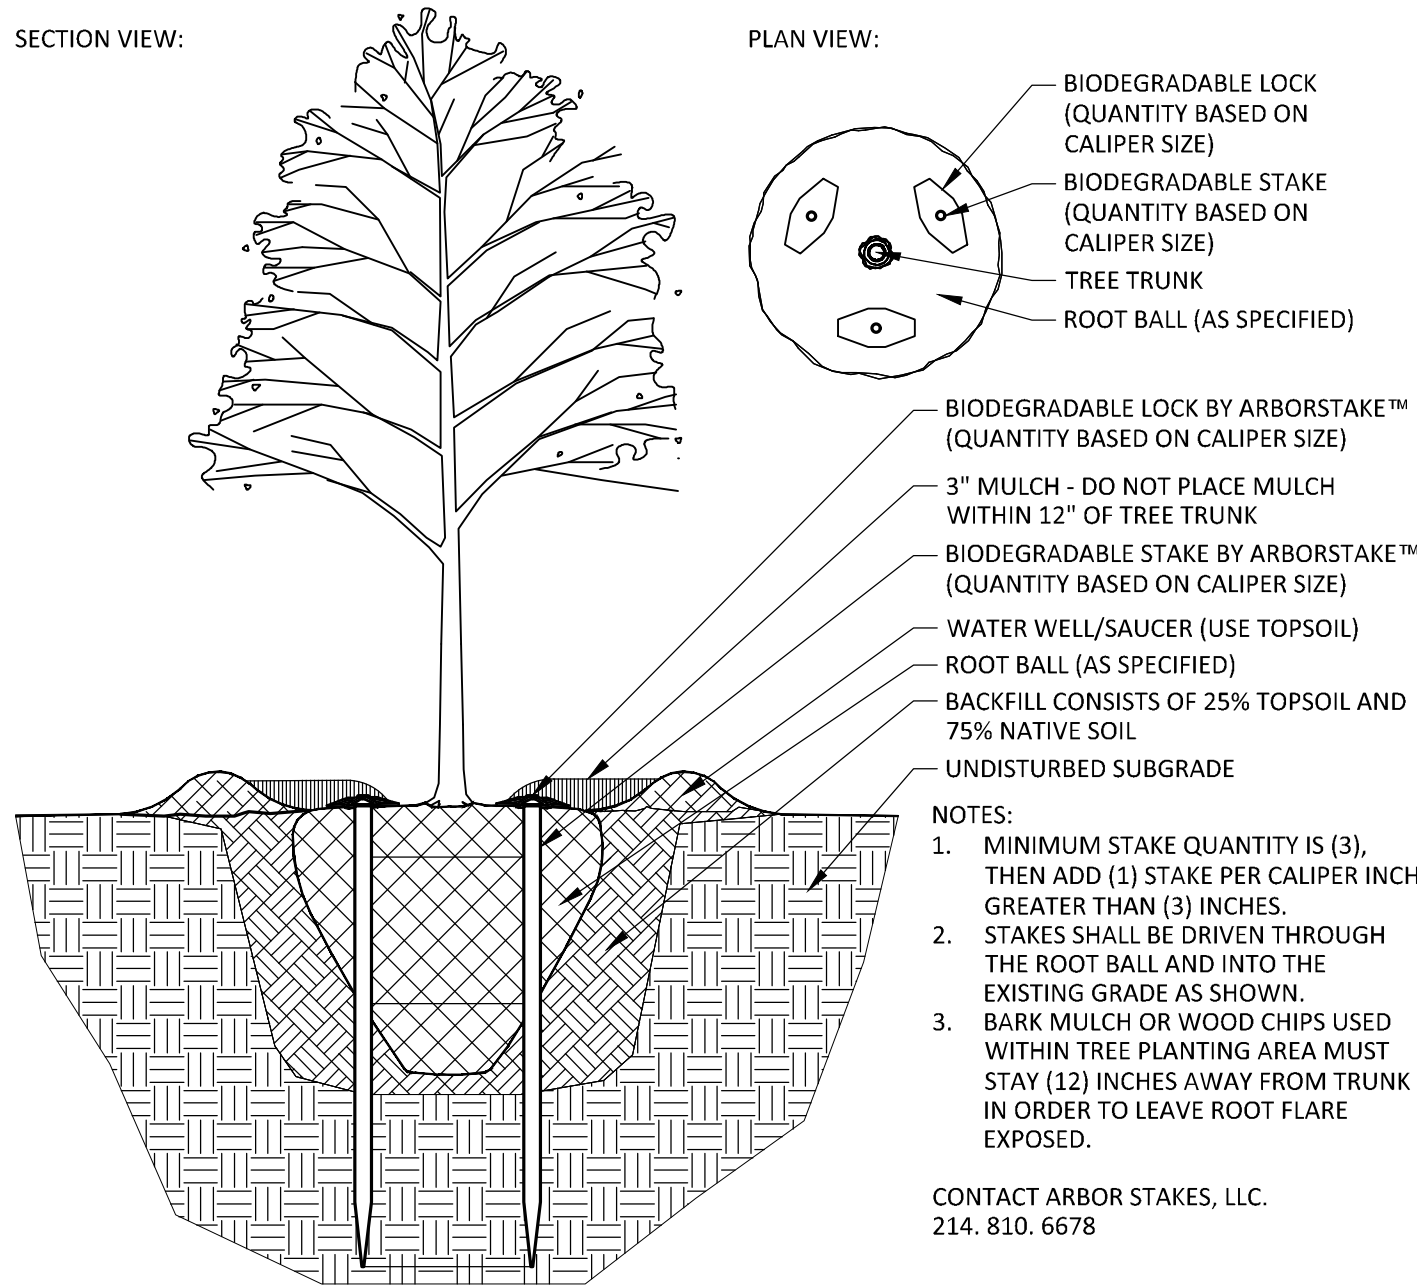

01 BELOW-GROUND TREE STAKING

SCALE: 1/4" = 1'-0"

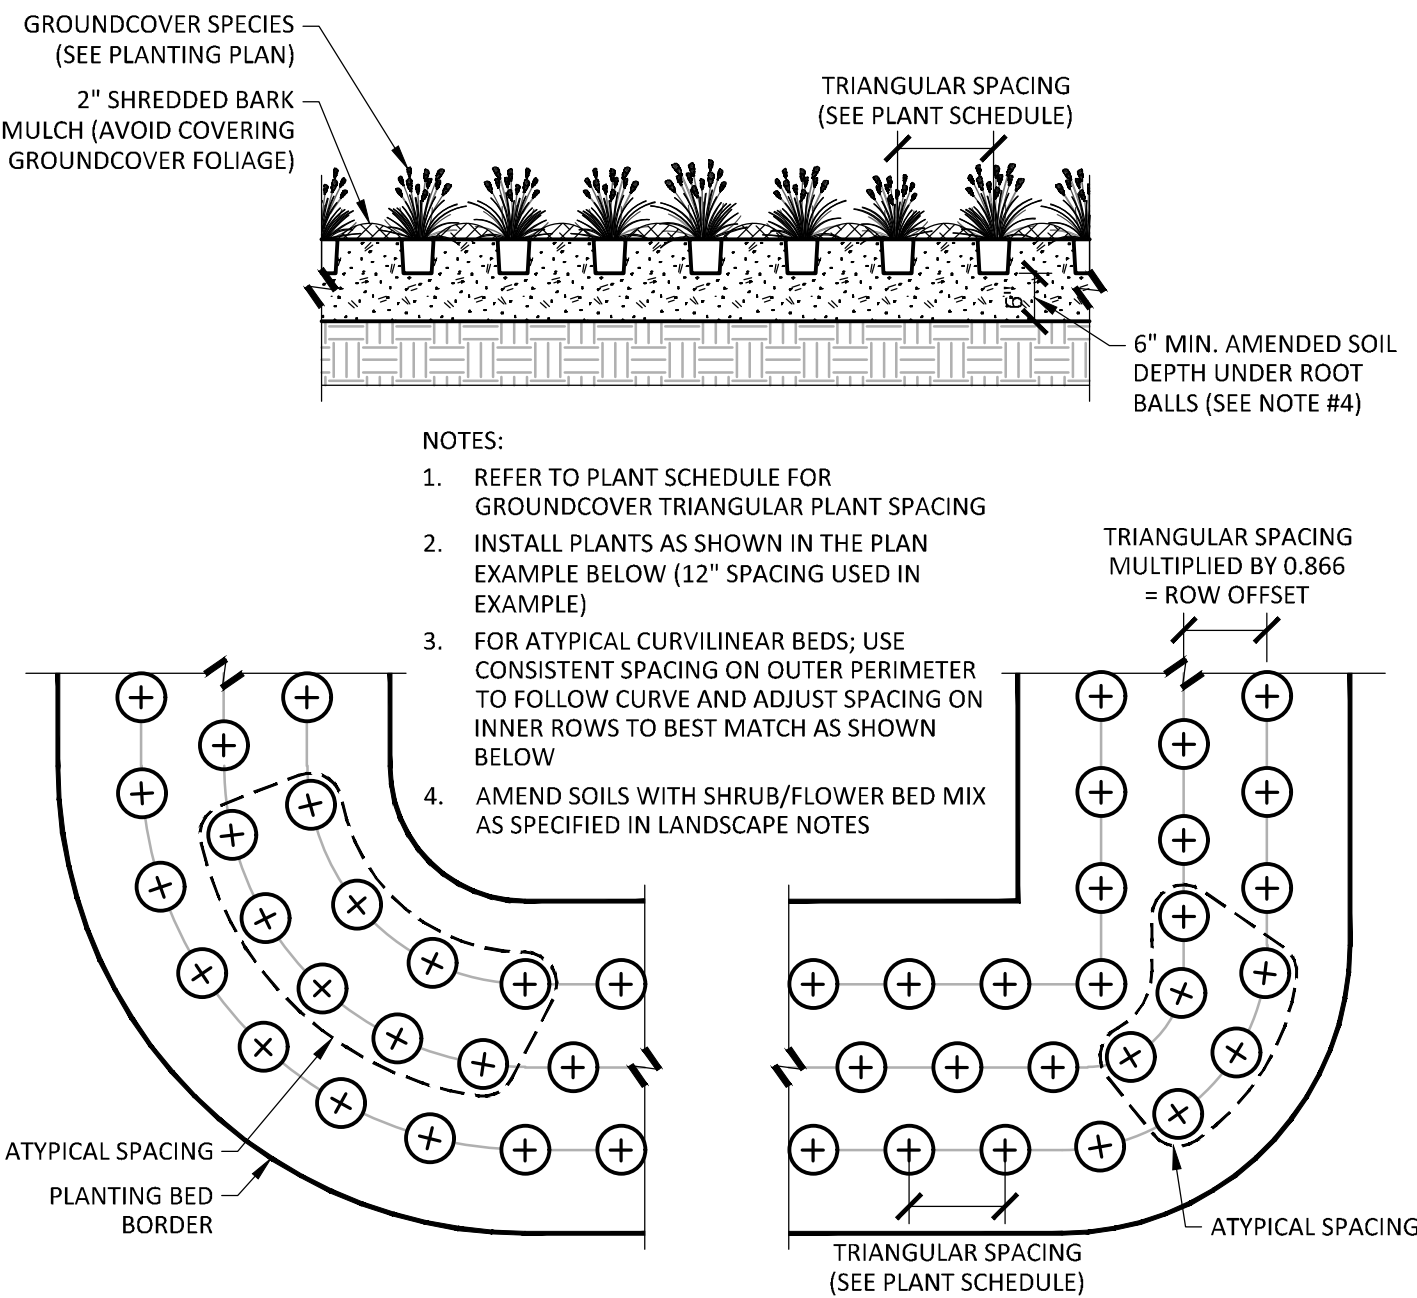


04 GROUNDCOVER PLANTING

SCALE: 1/2" = 1'-0"


02 ORNAMENTAL TREE PLANTING

SCALE: 1/4" = 1'-0"

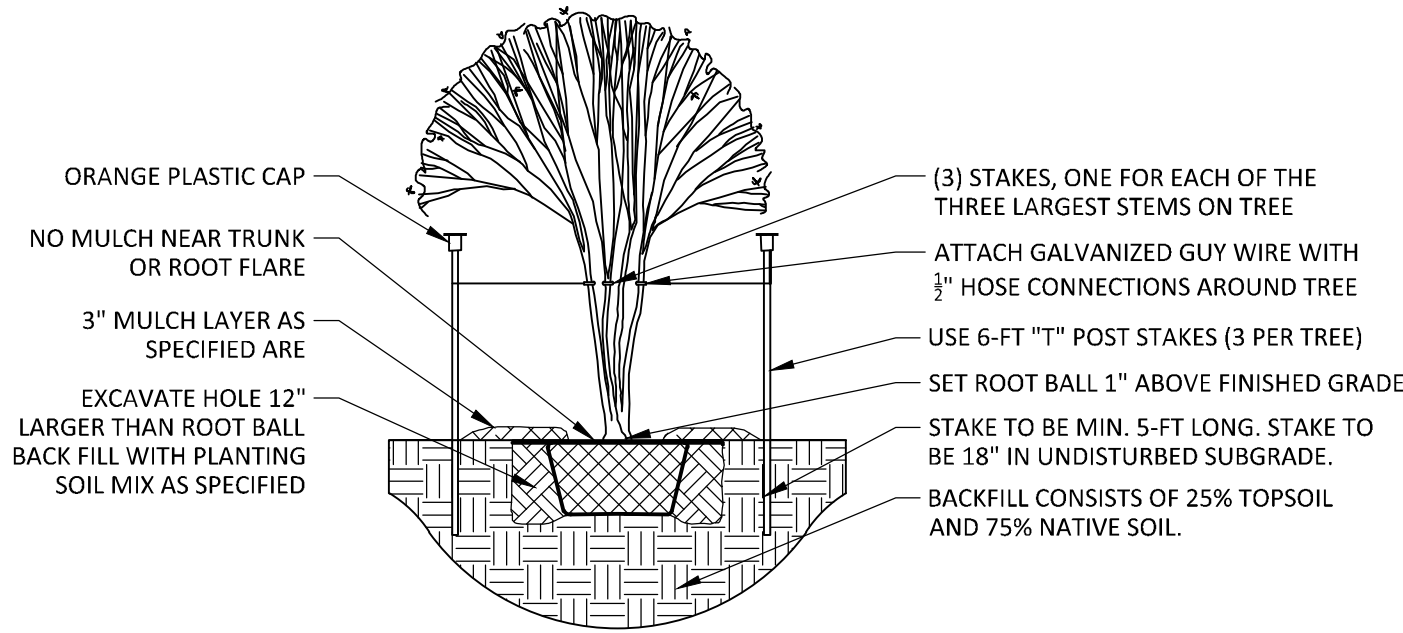


03 SHRUB PLANTING

SCALE: 1/2" = 1'-0"

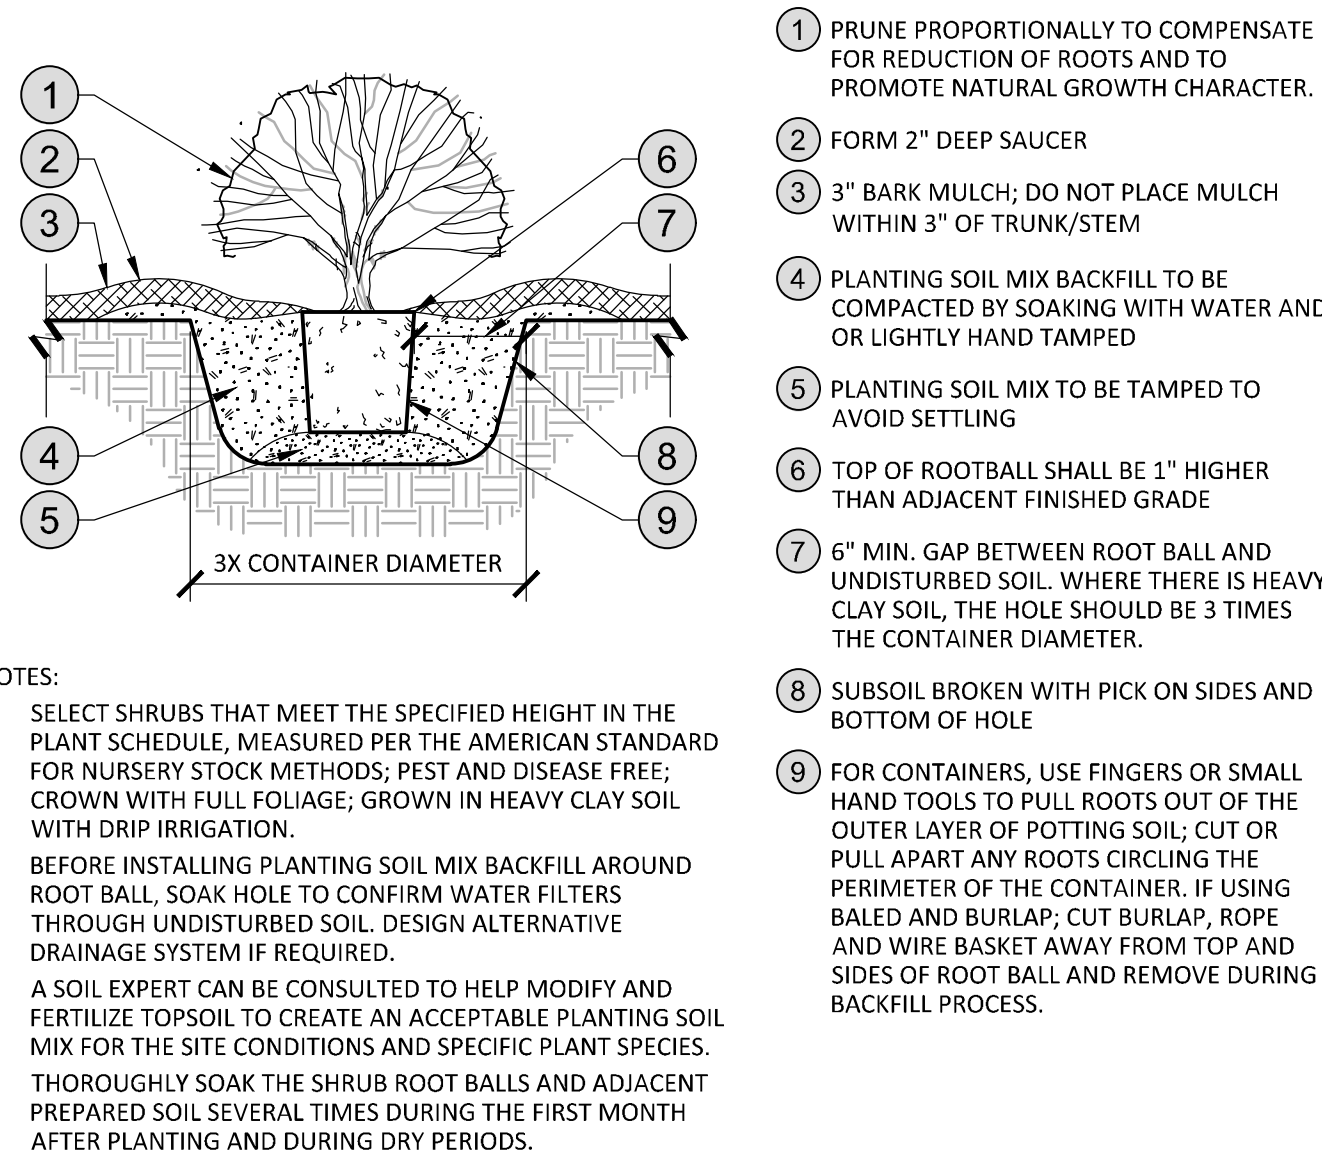



05 EPIC EDGE COMPOSITE HEADER BOARD

SCALE: 1/4" = 1'-0"

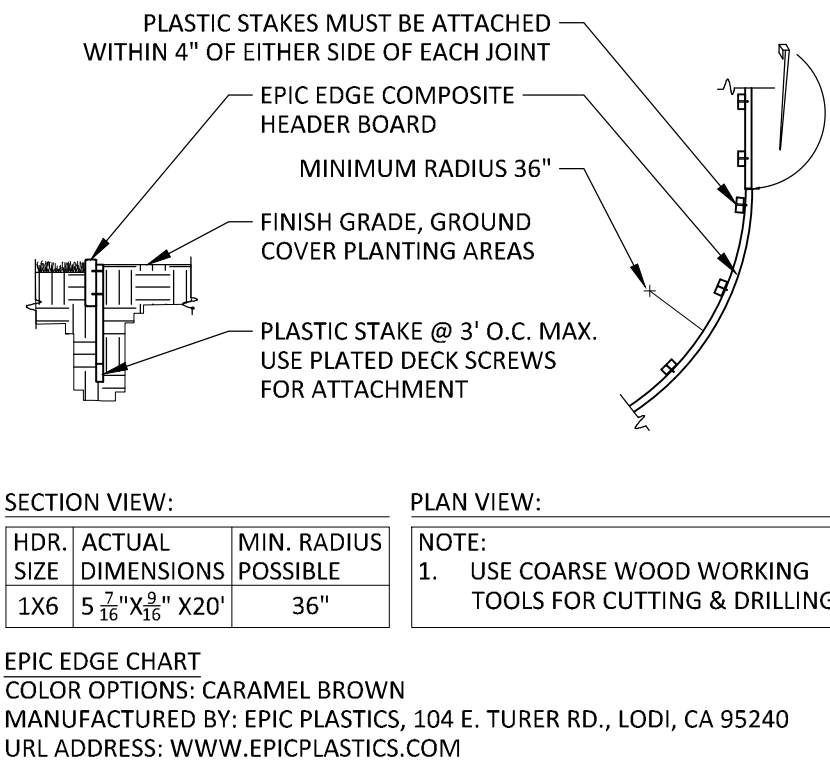

06 BOULDER PLACEMENT

SCALE: 1/4" = 1'-0"

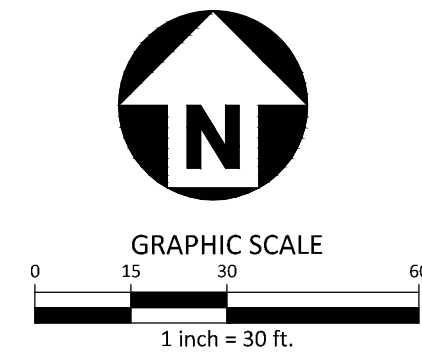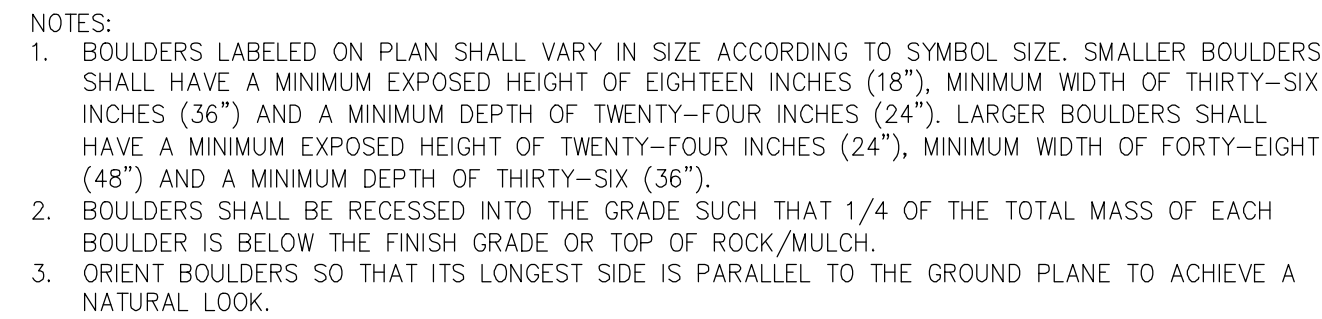


phone 972. 436. 9712
fax 972. 436. 9715
TBPE: F-19762 TBPELS: F-10194440
TBAE: BR3185
www.mcadamsco.com

CLIENT

EXPRESS OIL CHANGE & TIRE ENGINEERS
300 S DEWEY AVE.
WAGONER, OK 74467
205-397-1142
JUSTIN DUCK



EXPRESS OIL - WAGONER, OK
CONSTRUCTION DRAWINGS
300 S DEWEY AVENUE
WAGONER, OK, 74467

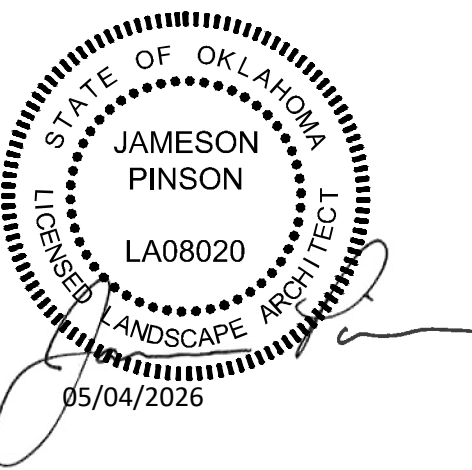

REVISIONS

NO.	DATE	REVISIONS PER CITY COMMENTS
1	03.26.2026	REVISIONS PER CITY COMMENTS
2	03.30.2026	REVISIONS PER CITY COMMENTS

PLAN INFORMATION

PROJECT NO.	EXO25005
FILENAME	EXO25005-LD1
CHECKED BY	MMR
DRAWN BY	JEB
SCALE	AS SHOWN
DATE	05-01-2026

SHEET

LANDSCAPE DETAILS

L5.02



Know what's below.
Call before you dig.

CONTRACTOR SHALL NOTIFY "OKIE811" (811) OR (1-800-522-6543) AT LEAST 3 FULL BUSINESS DAYS PRIOR TO BEGINNING CONSTRUCTION OR EXCAVATION TO HAVE EXISTING UTILITIES LOCATED. CONTRACTOR SHALL CONTACT ANY LOCAL UTILITIES THAT PROVIDE THEIR OWN LOCATOR SERVICES INDEPENDENT OF "OKIE811". REPORT ANY DISCREPANCIES TO THE ENGINEER IMMEDIATELY.