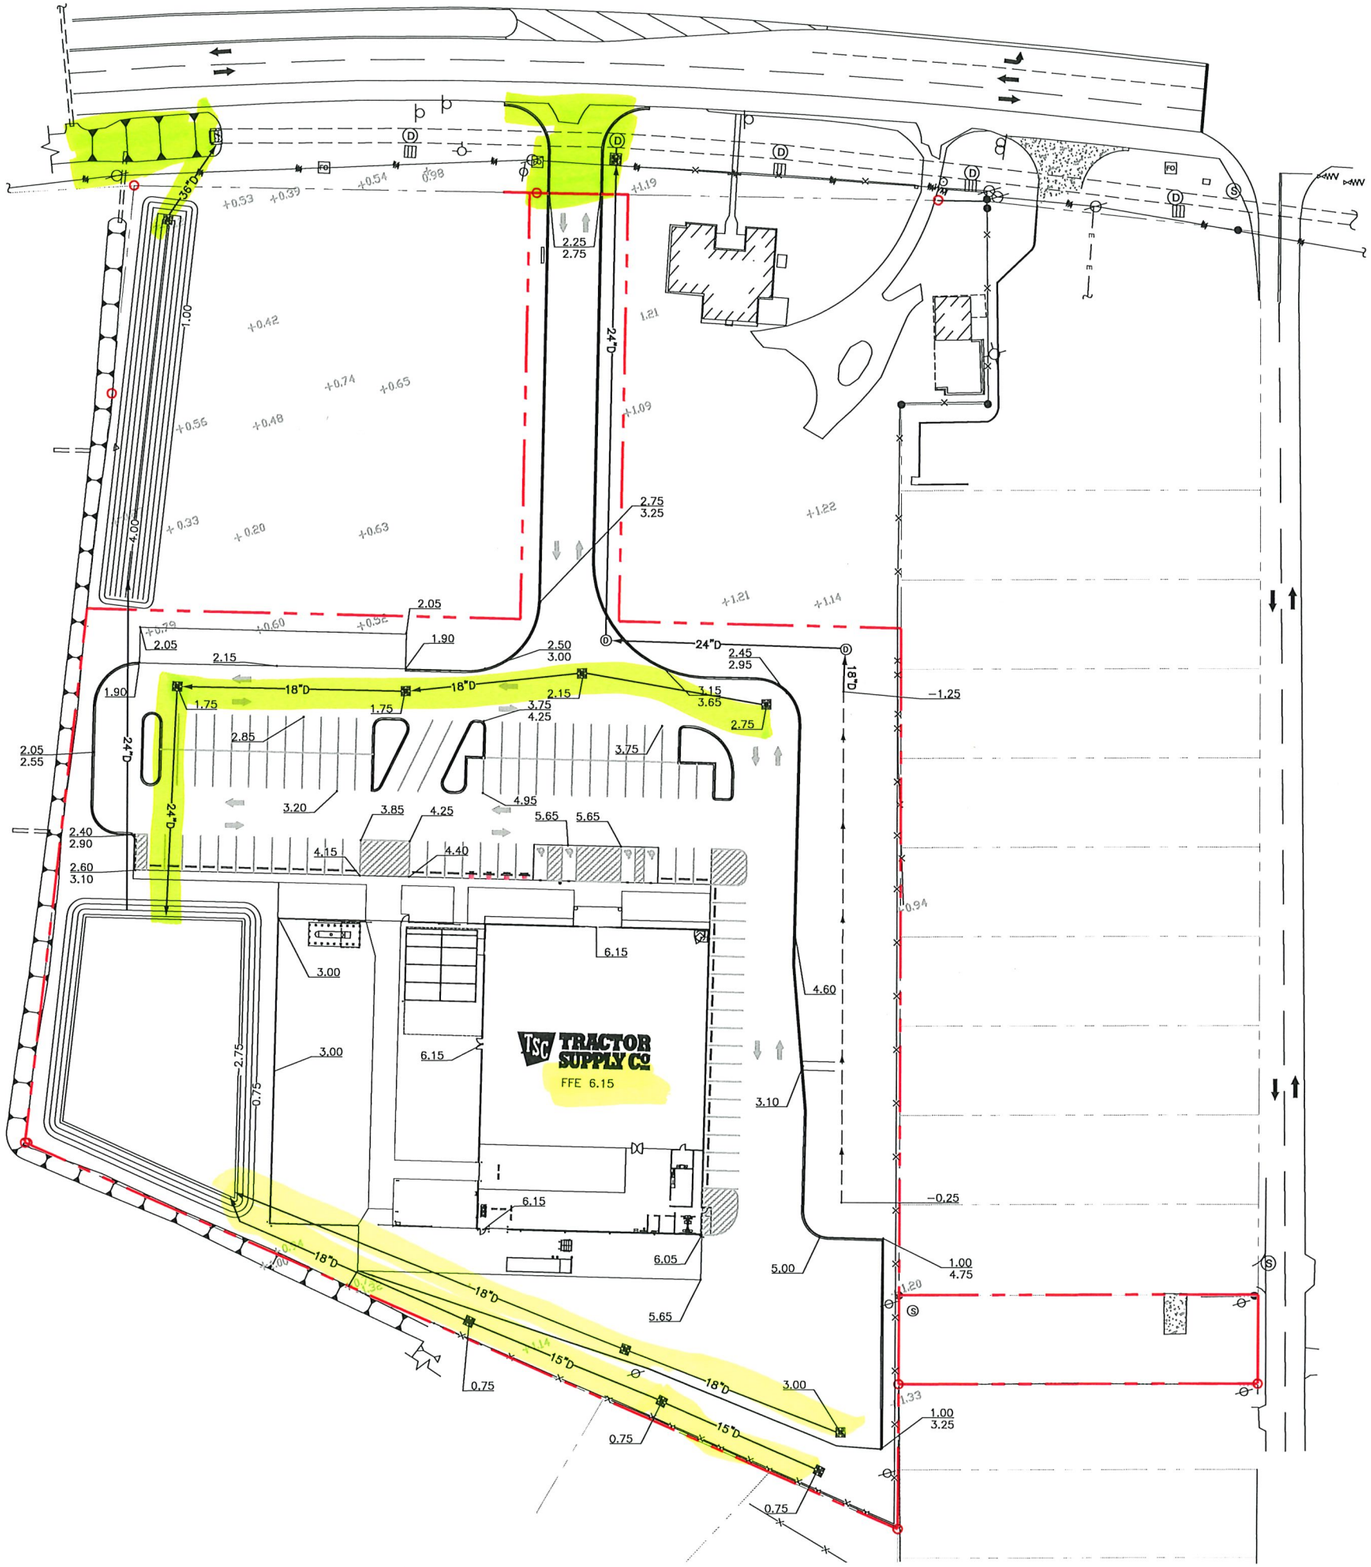

PRELIMINARY
FOR REVIEW ONLY
NOT FOR CONSTRUCTION
THIS DRAWING IS SUBJECT TO
REVISION, ALTERATION & DELETION

6.15' FFE